


10 VICARAGE LANE
FELPHAM, BOGNOR REGIS
WEST SUSSEX PO22 7EA
SITE LOCATION PLAN 1/1250

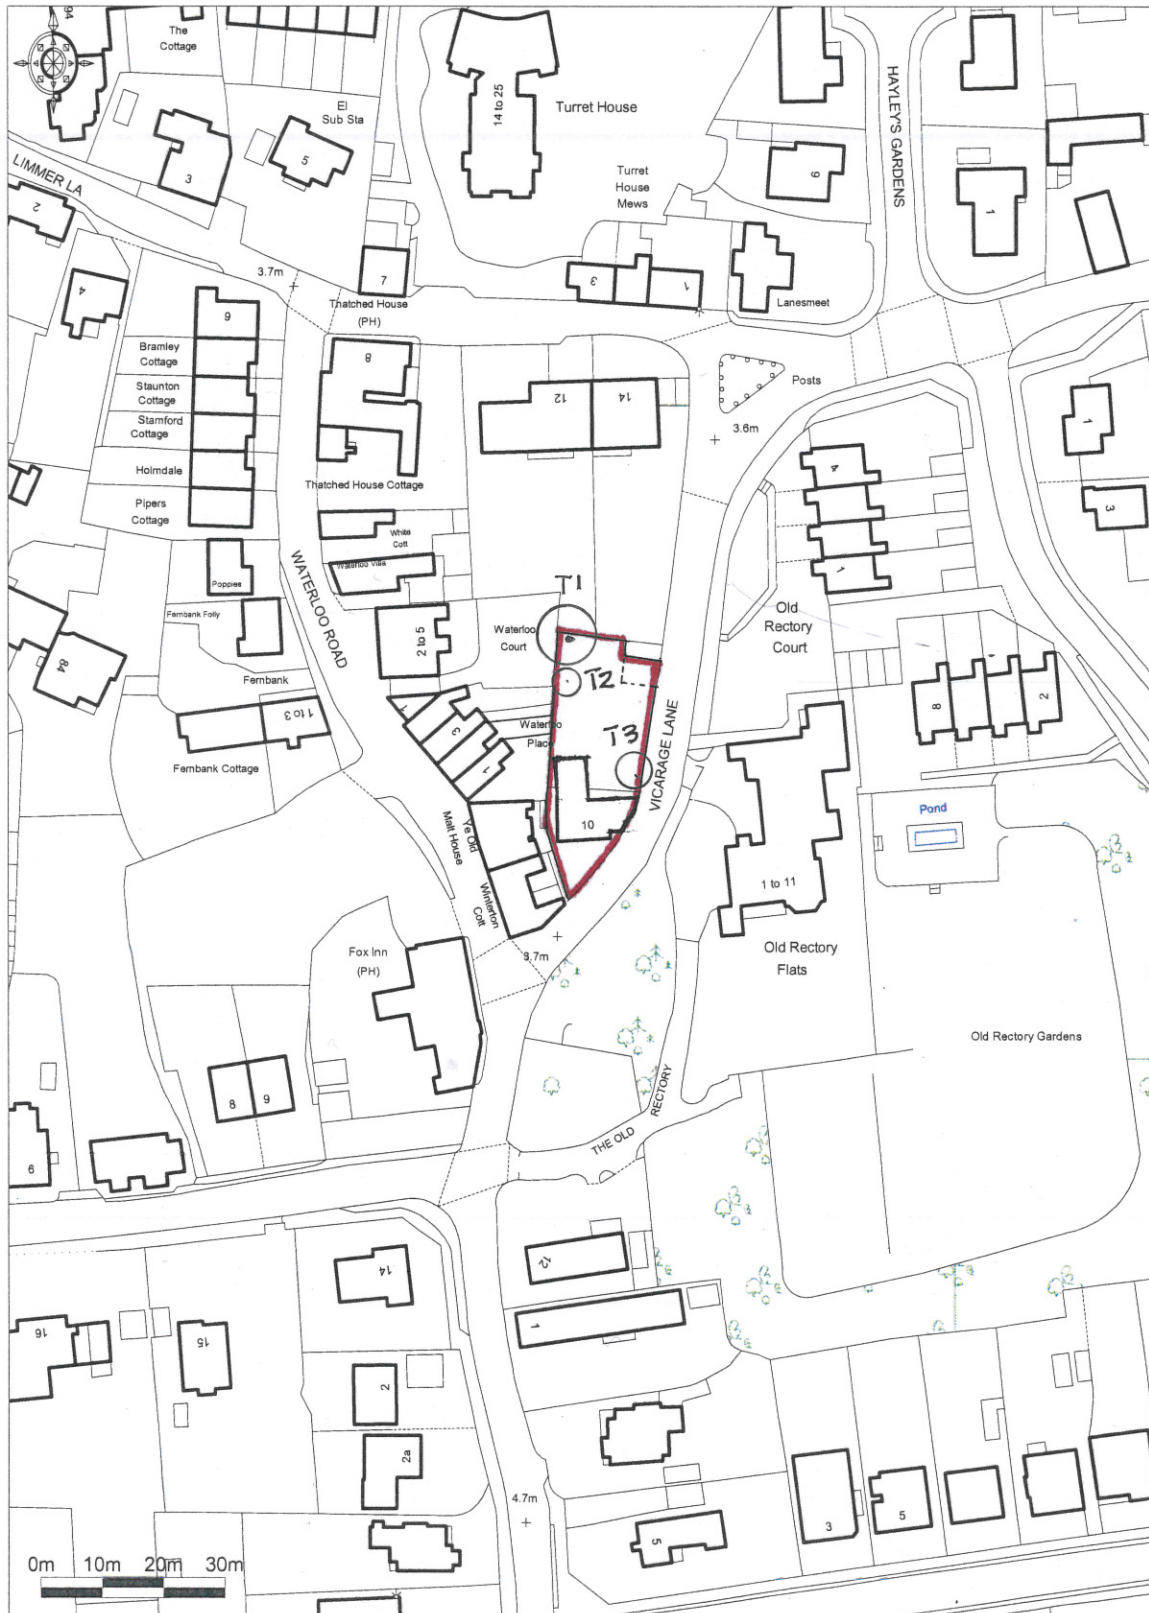

Ordnance Survey © Crown Copyright 2011. All rights reserved.
Licence number: 100020449, Promap Scale - 1:1250



DAVID BENNETT ARCHITECTS
THE OLD COTTAGE, 10 VICARAGE LANE
FELPHAM, WEST SUSSEX PO22 7EA