
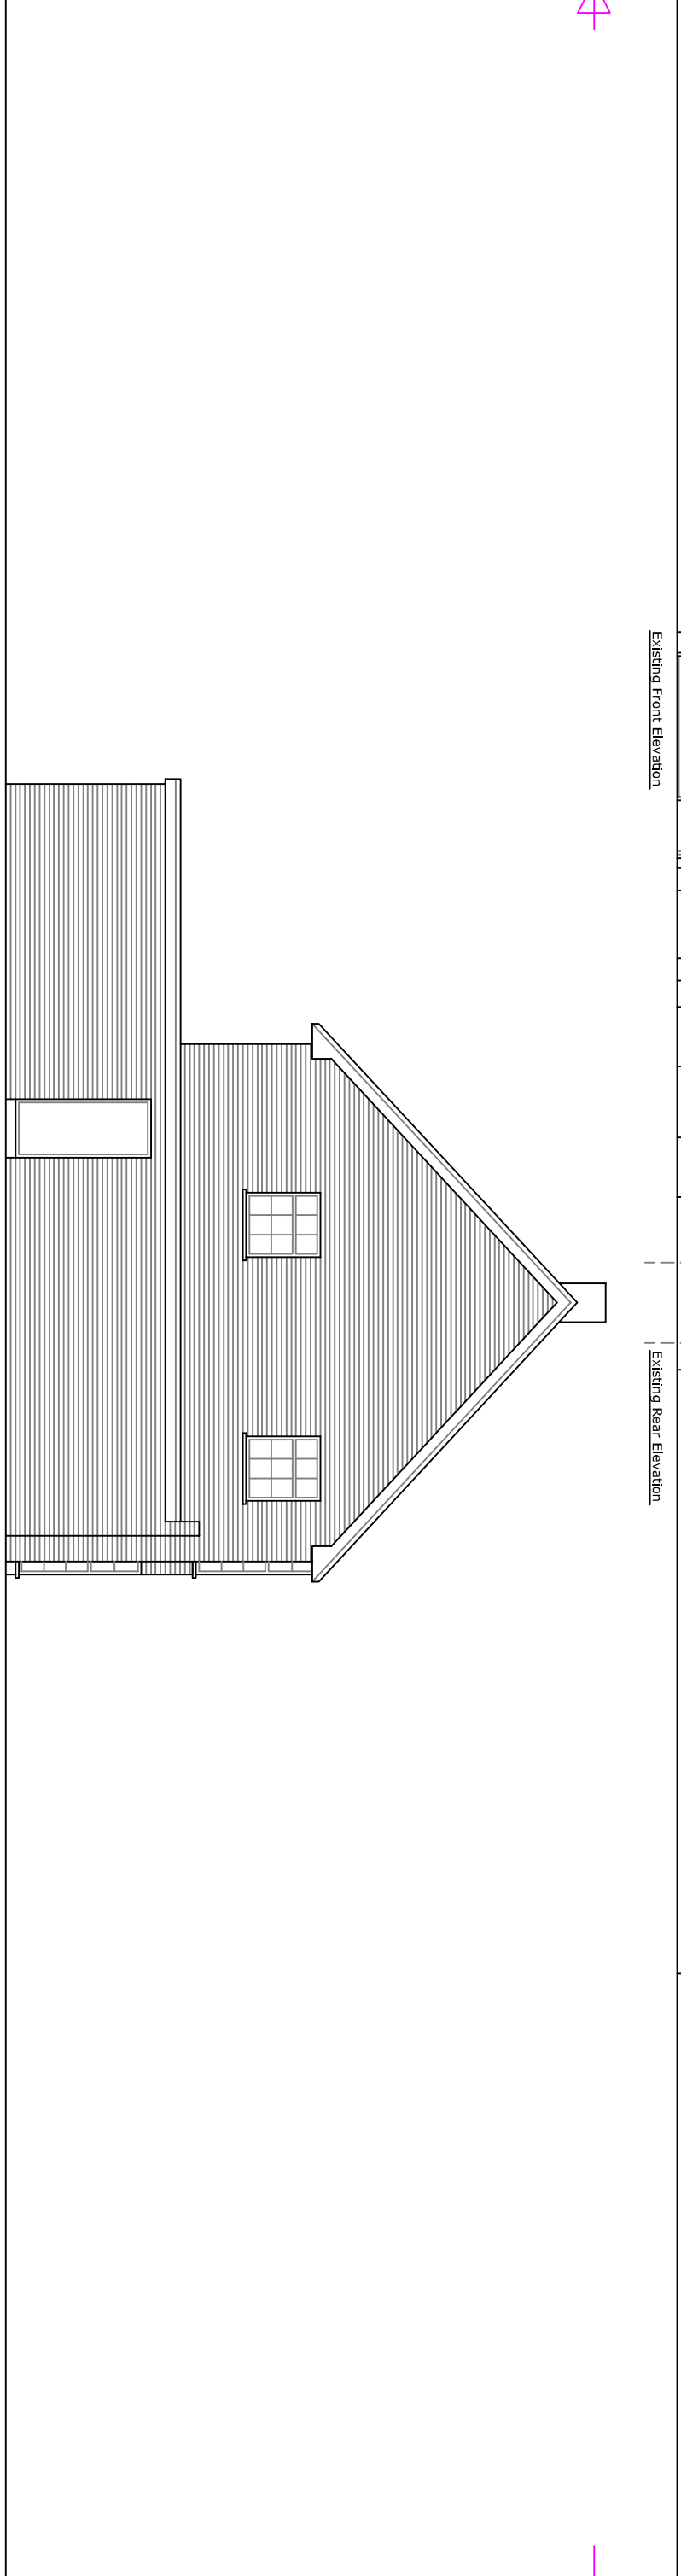


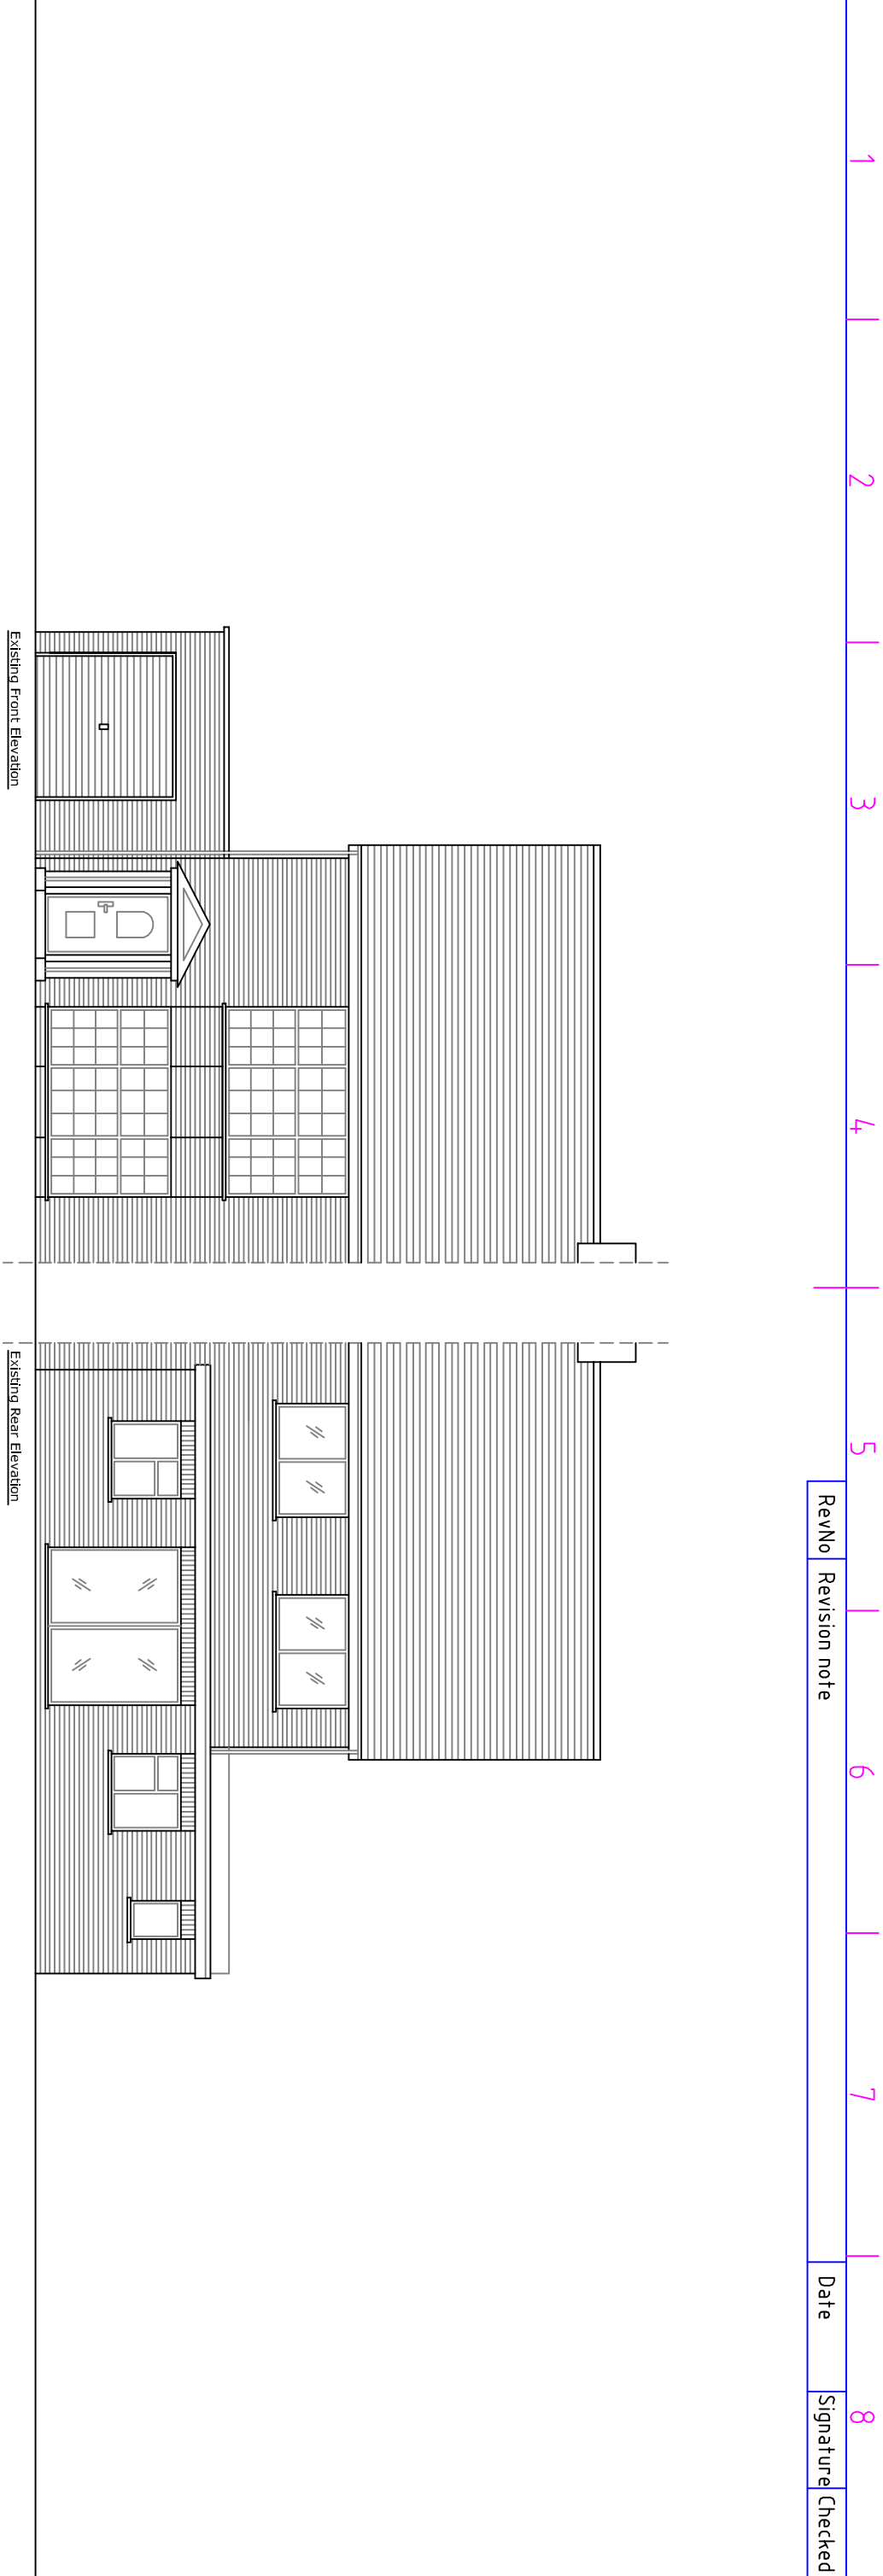

Itemref	Quantity	Title/Name, designation, material, dimension etc			Article No./Reference	
Designed by	Checked by	Approved by - date	File name	Date	Scale	
JD				April 2012	1:100	

7 George IV Walk		First Floor Extension	
		02	0
			Sheet