


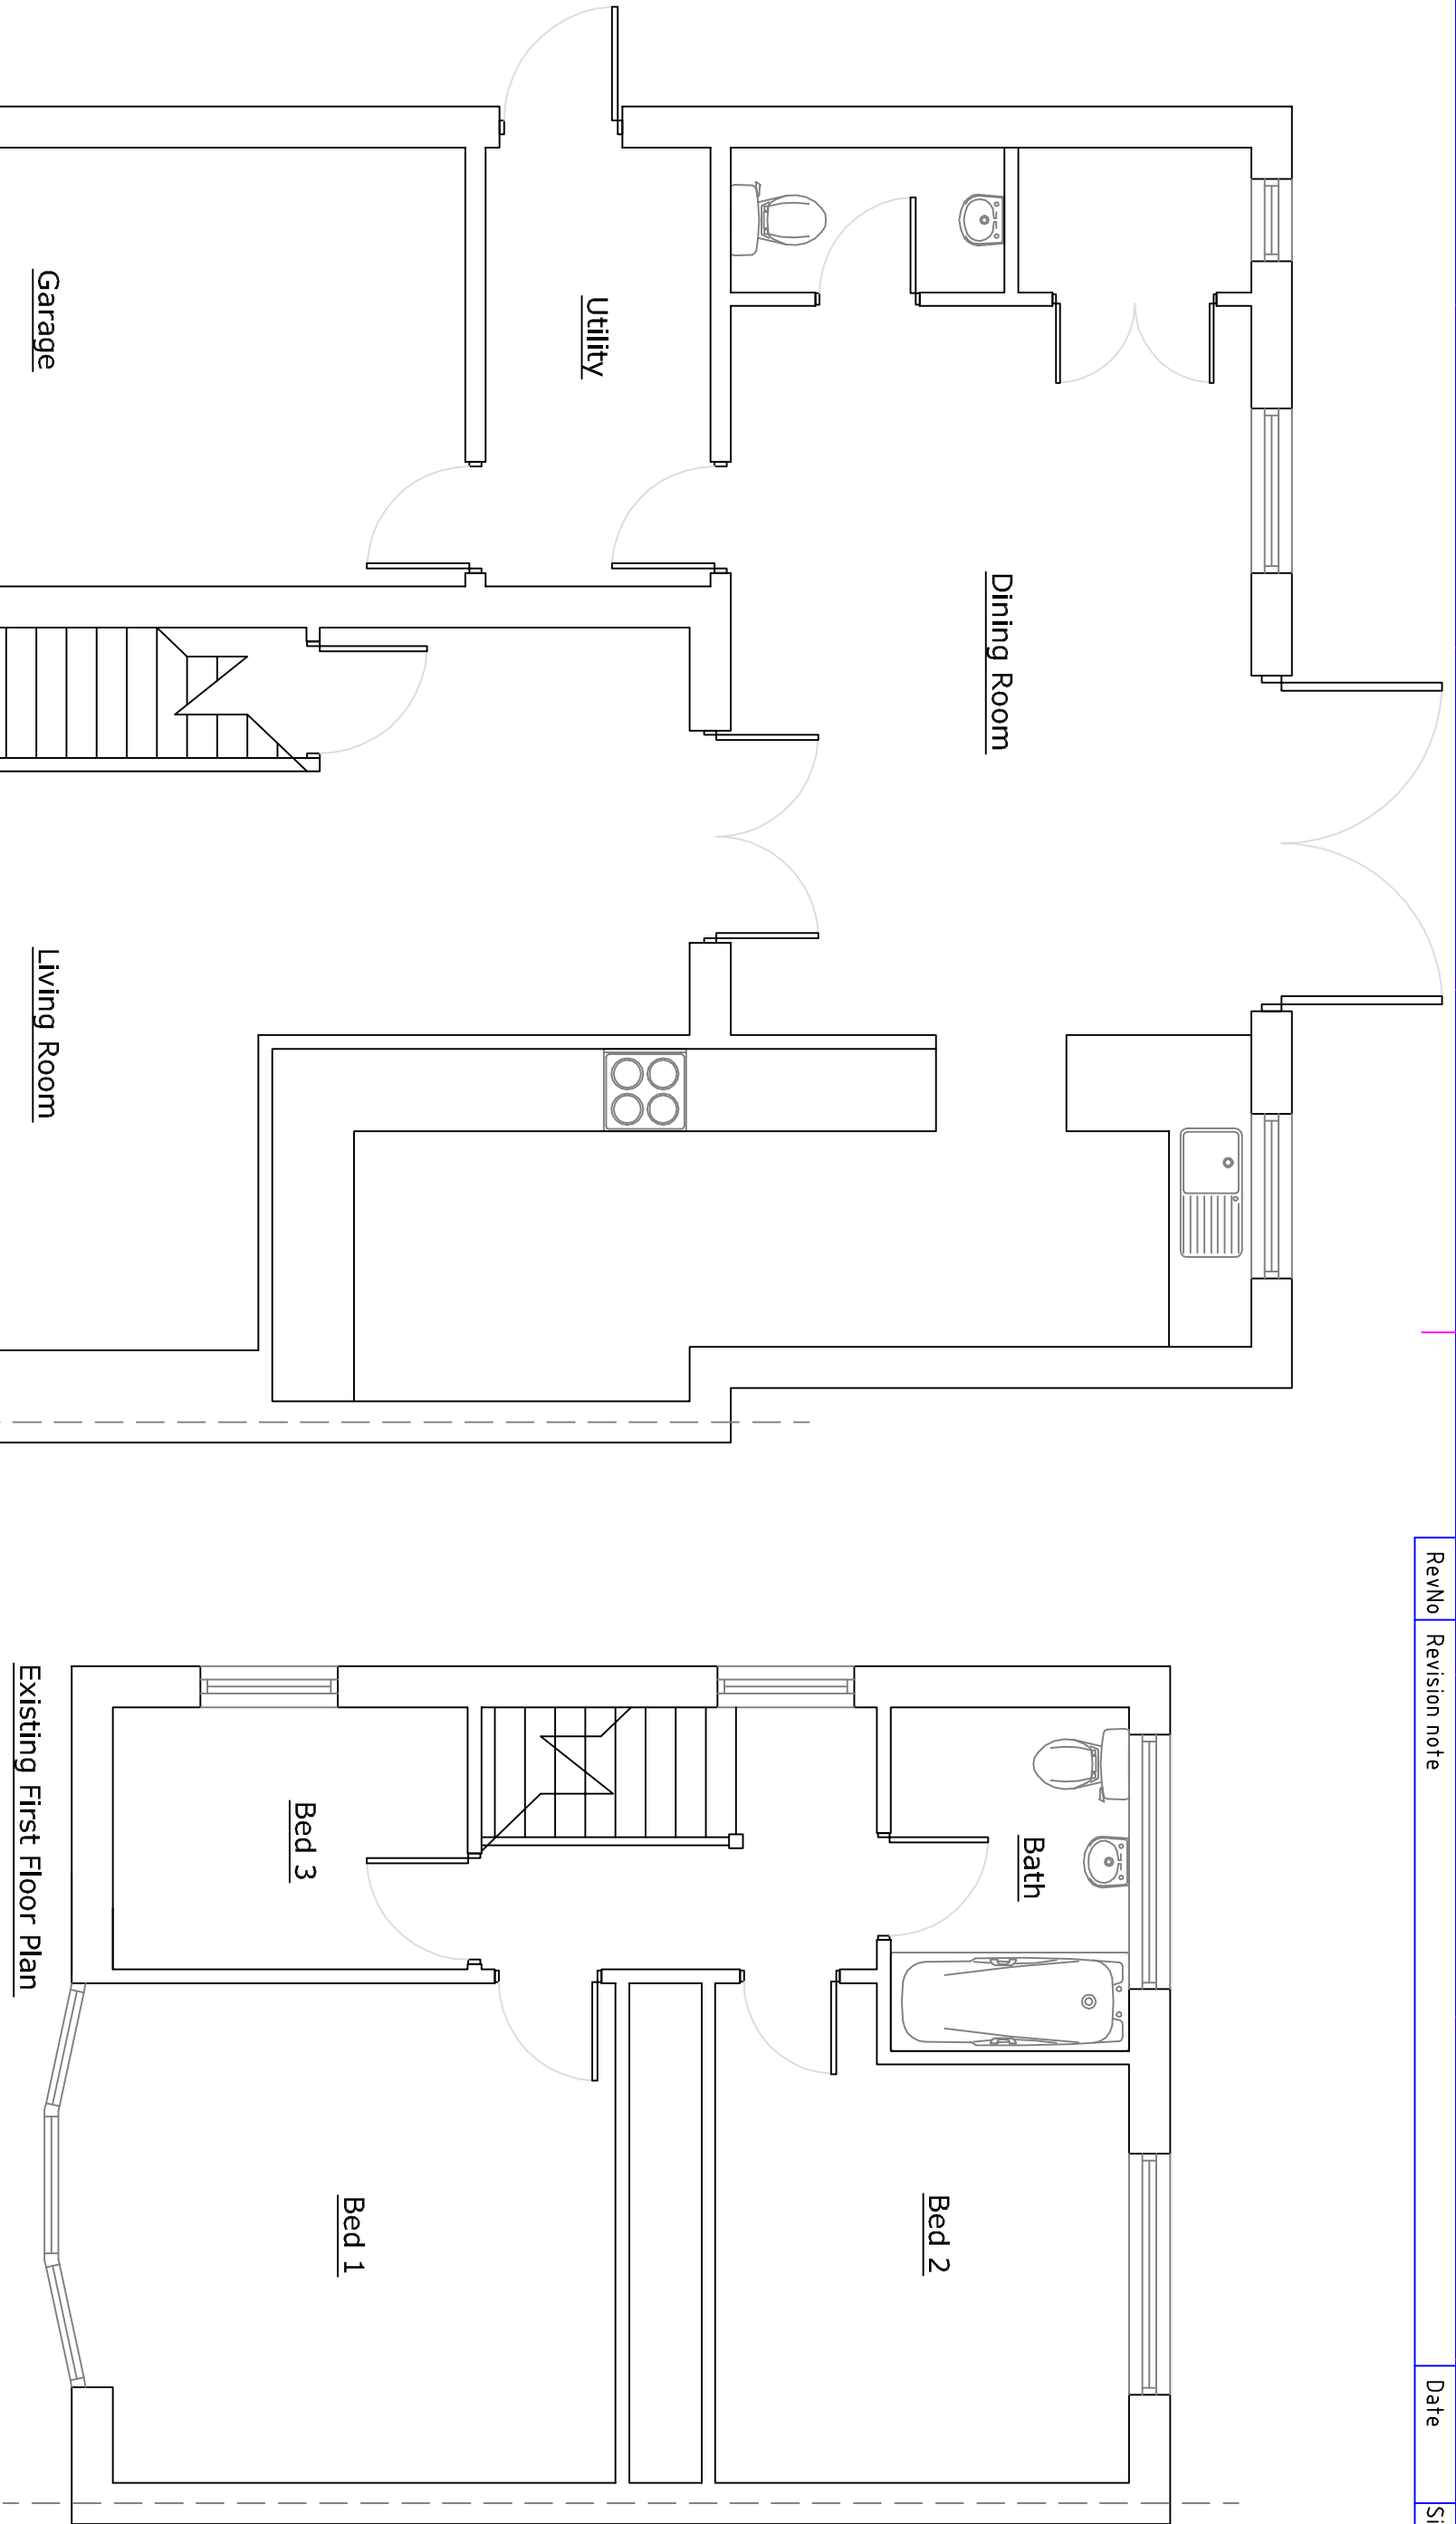

Itemref	Quantity	Title/Name, designation, material, dimension etc			Article No./Reference	
Designed by JD		Checked by	Approved by - date	File name	Date April 2012	Scale 1:50

7 George IV Walk		First Floor Extension	
	01	Edition 0	Sheet