


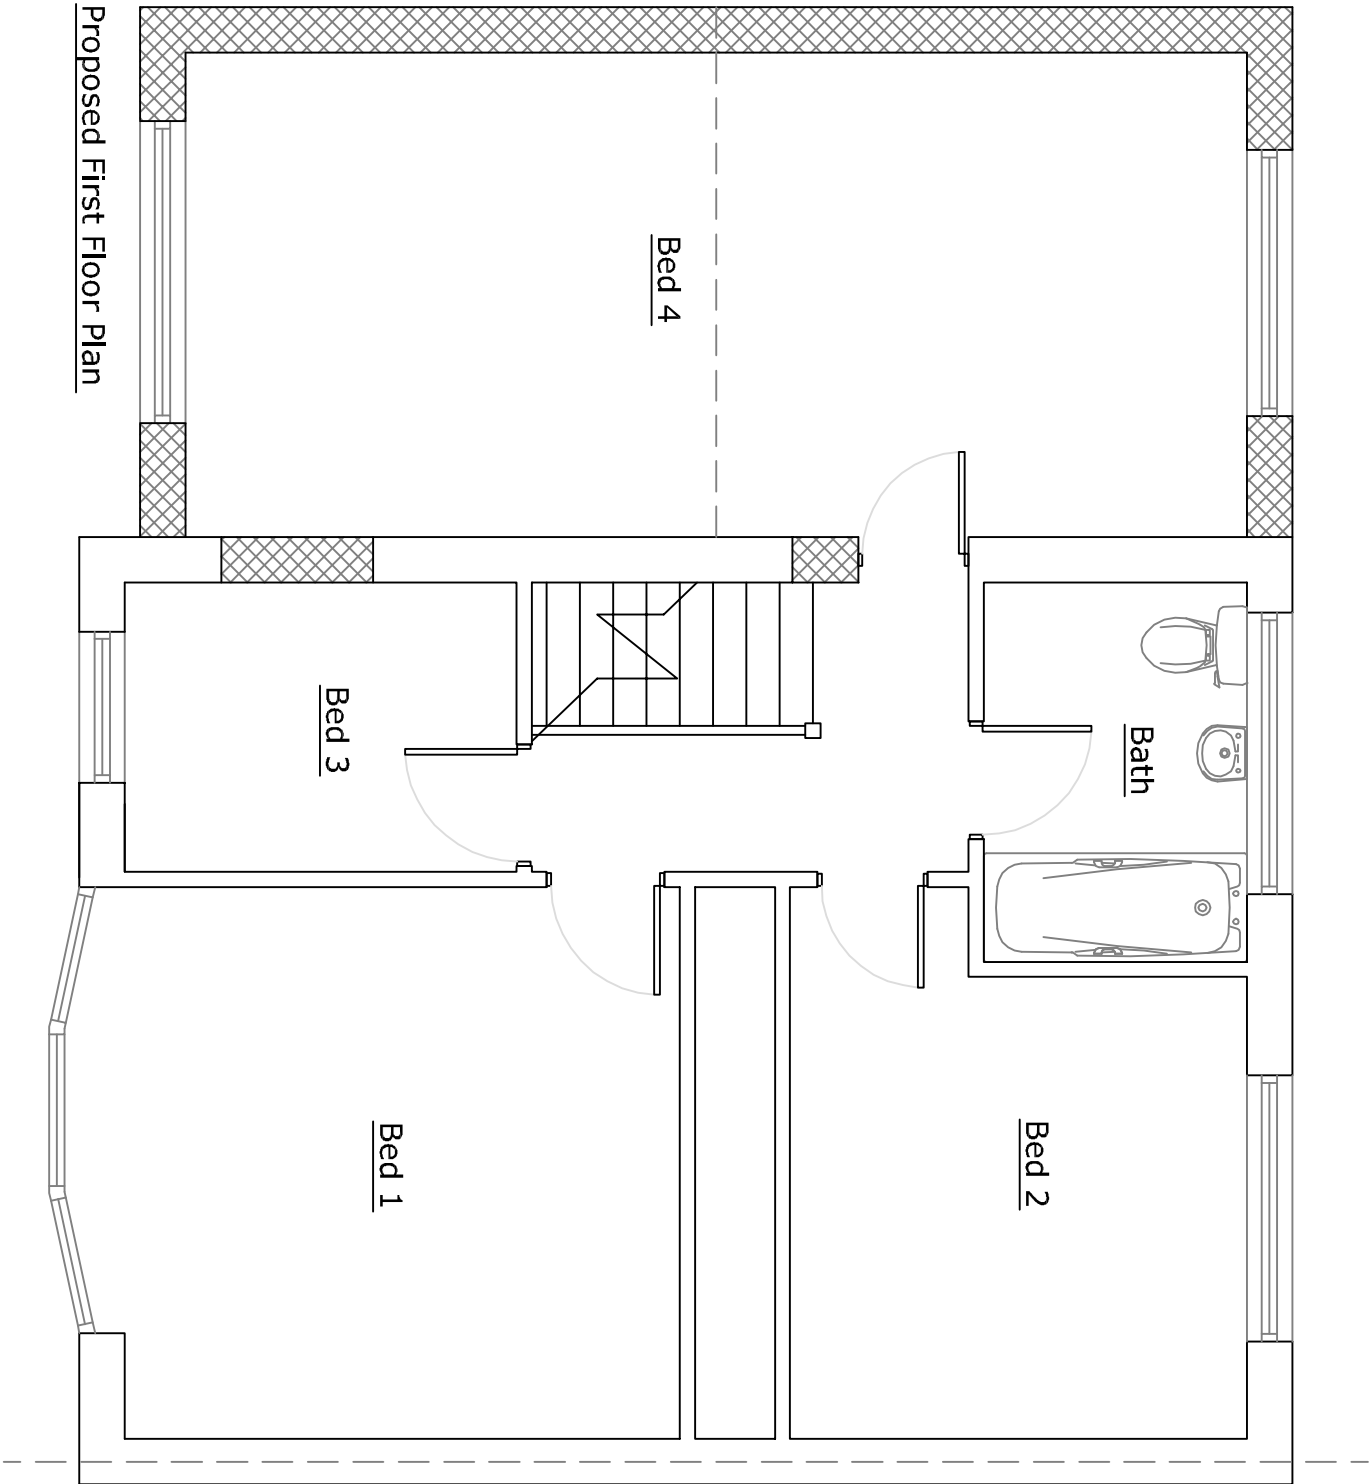

Itemref	Quantity	Title/Name, designation, material, dimension etc			Article No./Reference	
Designed by		Checked by	Approved by - date	File name	Date	Scale
JD					April 2012	1:50

7 George IV Walk		First Floor Extension	
03		Edition	Sheet
0			