




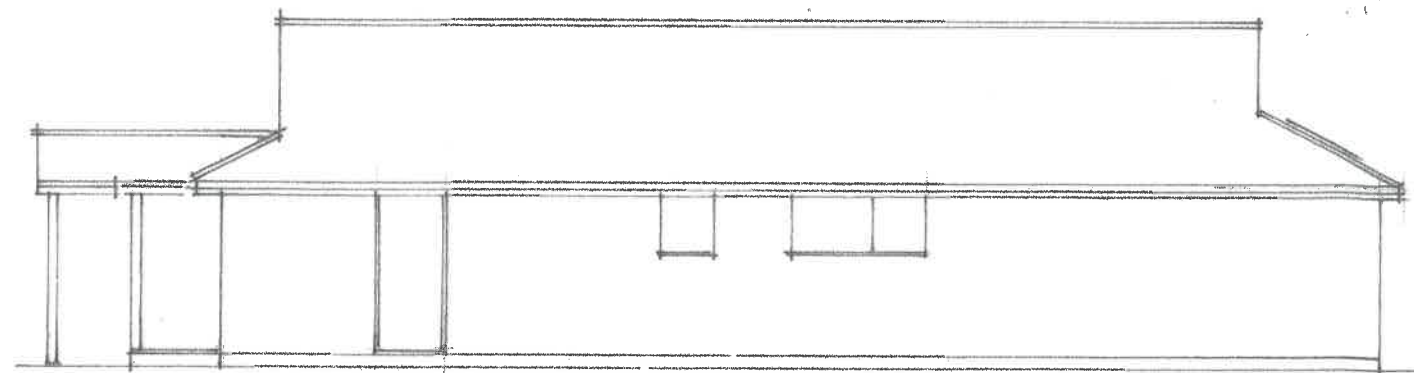


SIDE ELEVATION 1:100

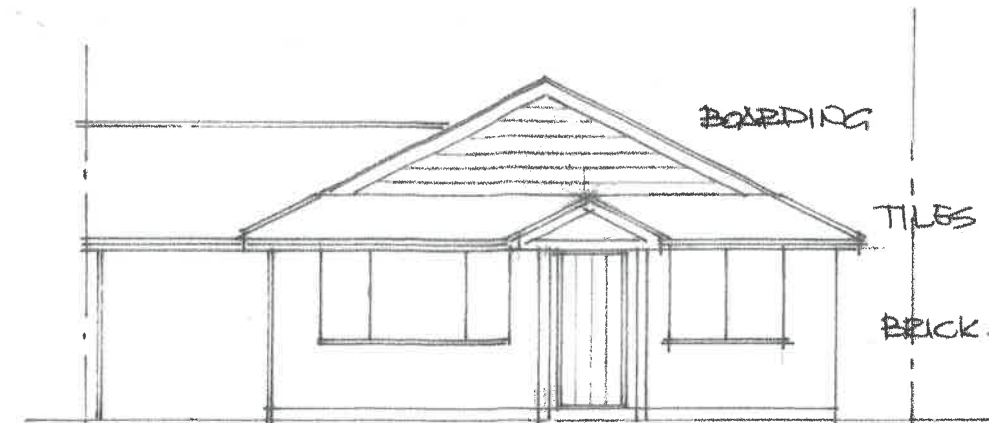


FRONT ELEVATION 1:100.

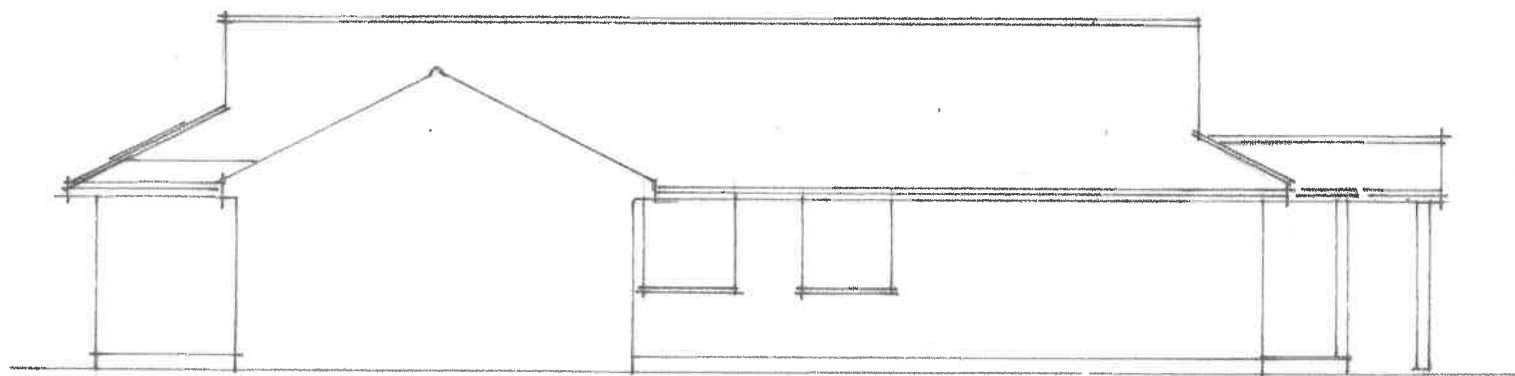


SIDE ELEVATION 1:100.

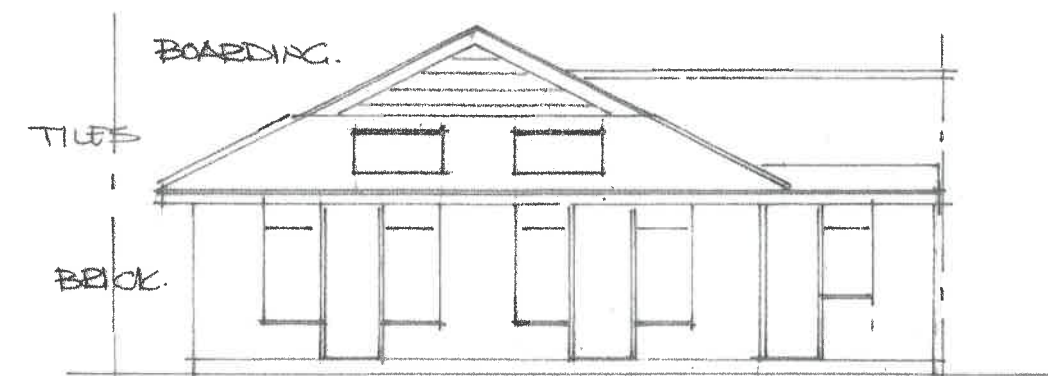


REAR ELEVATION 1:100.

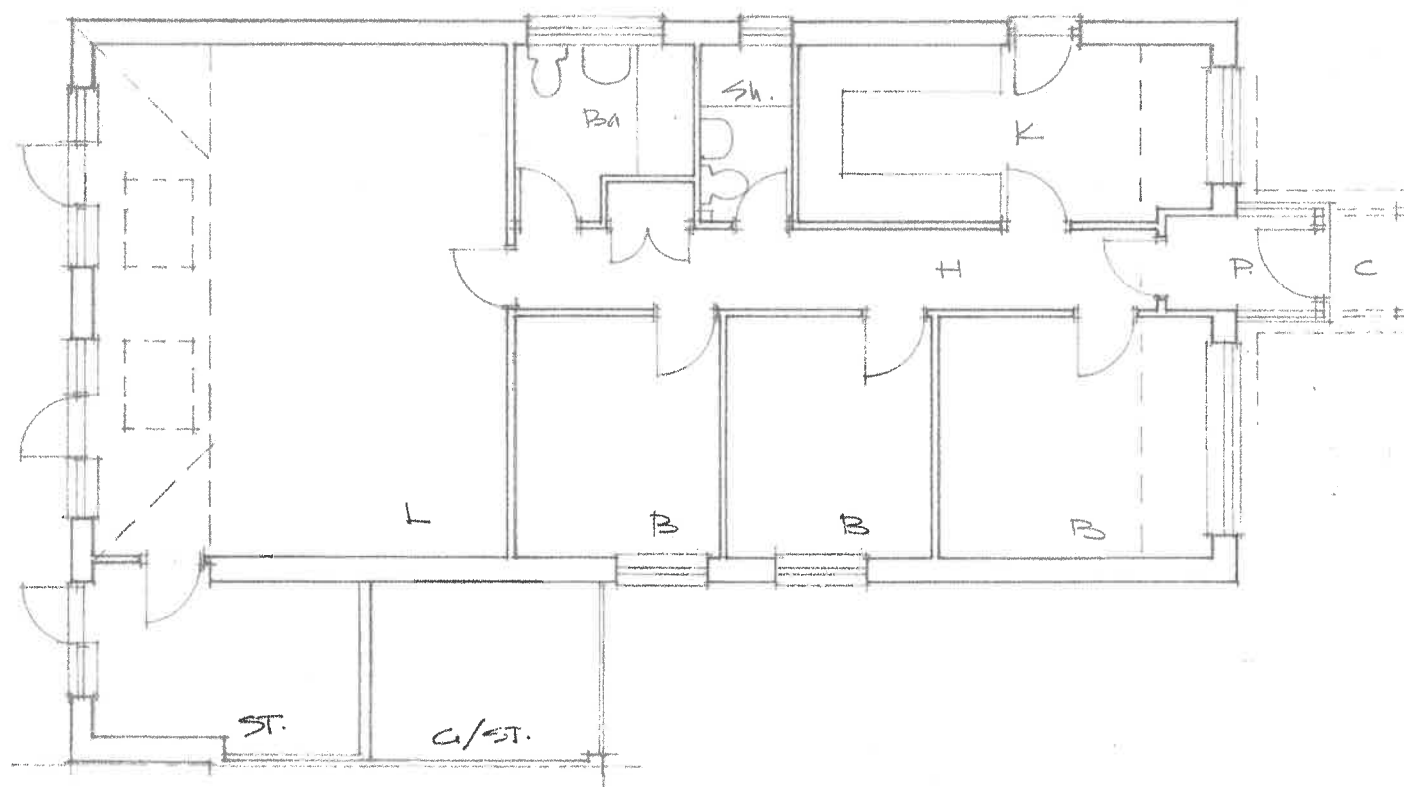

PLAN 1:100.

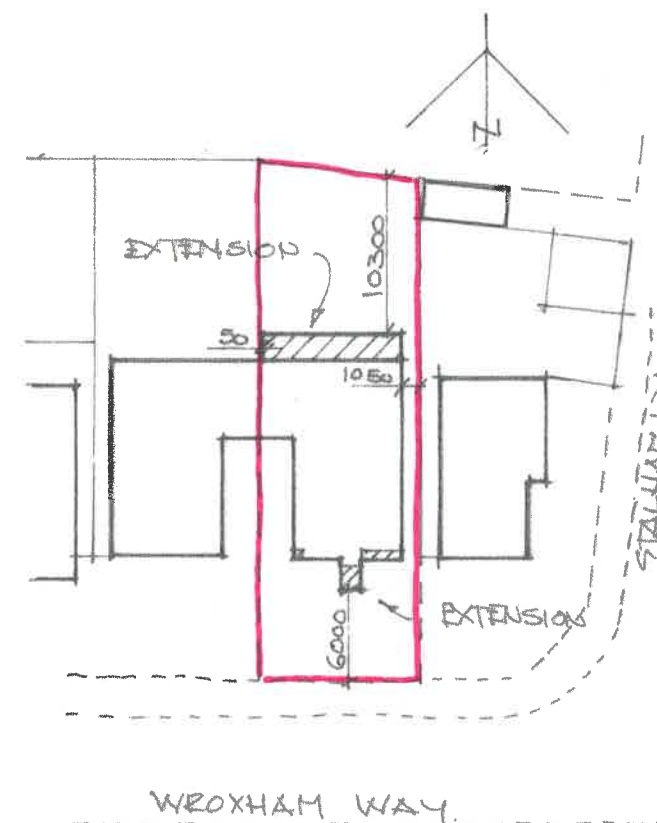

SITE PLAN 1:500.

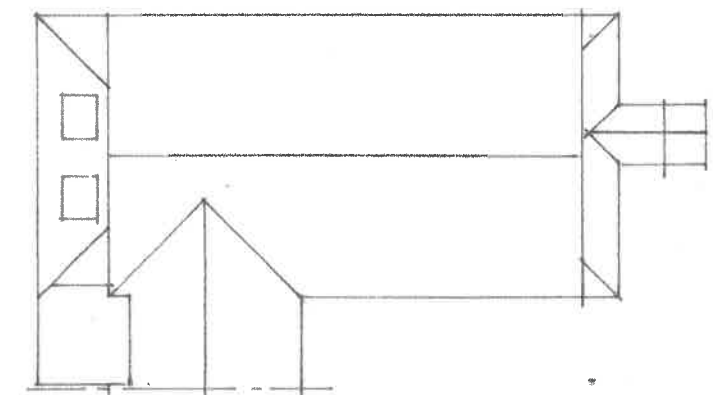

ROOF PLAN 1:200.

PROPOSED PLANS
PROPOSED ELEVATIONS
SITE PLAN.

65 WROXHAM WAY
FELPHAM
BOGNOR REGIS

APRIL 2019
1:100, 1:200, 1:500
DEC 2.