


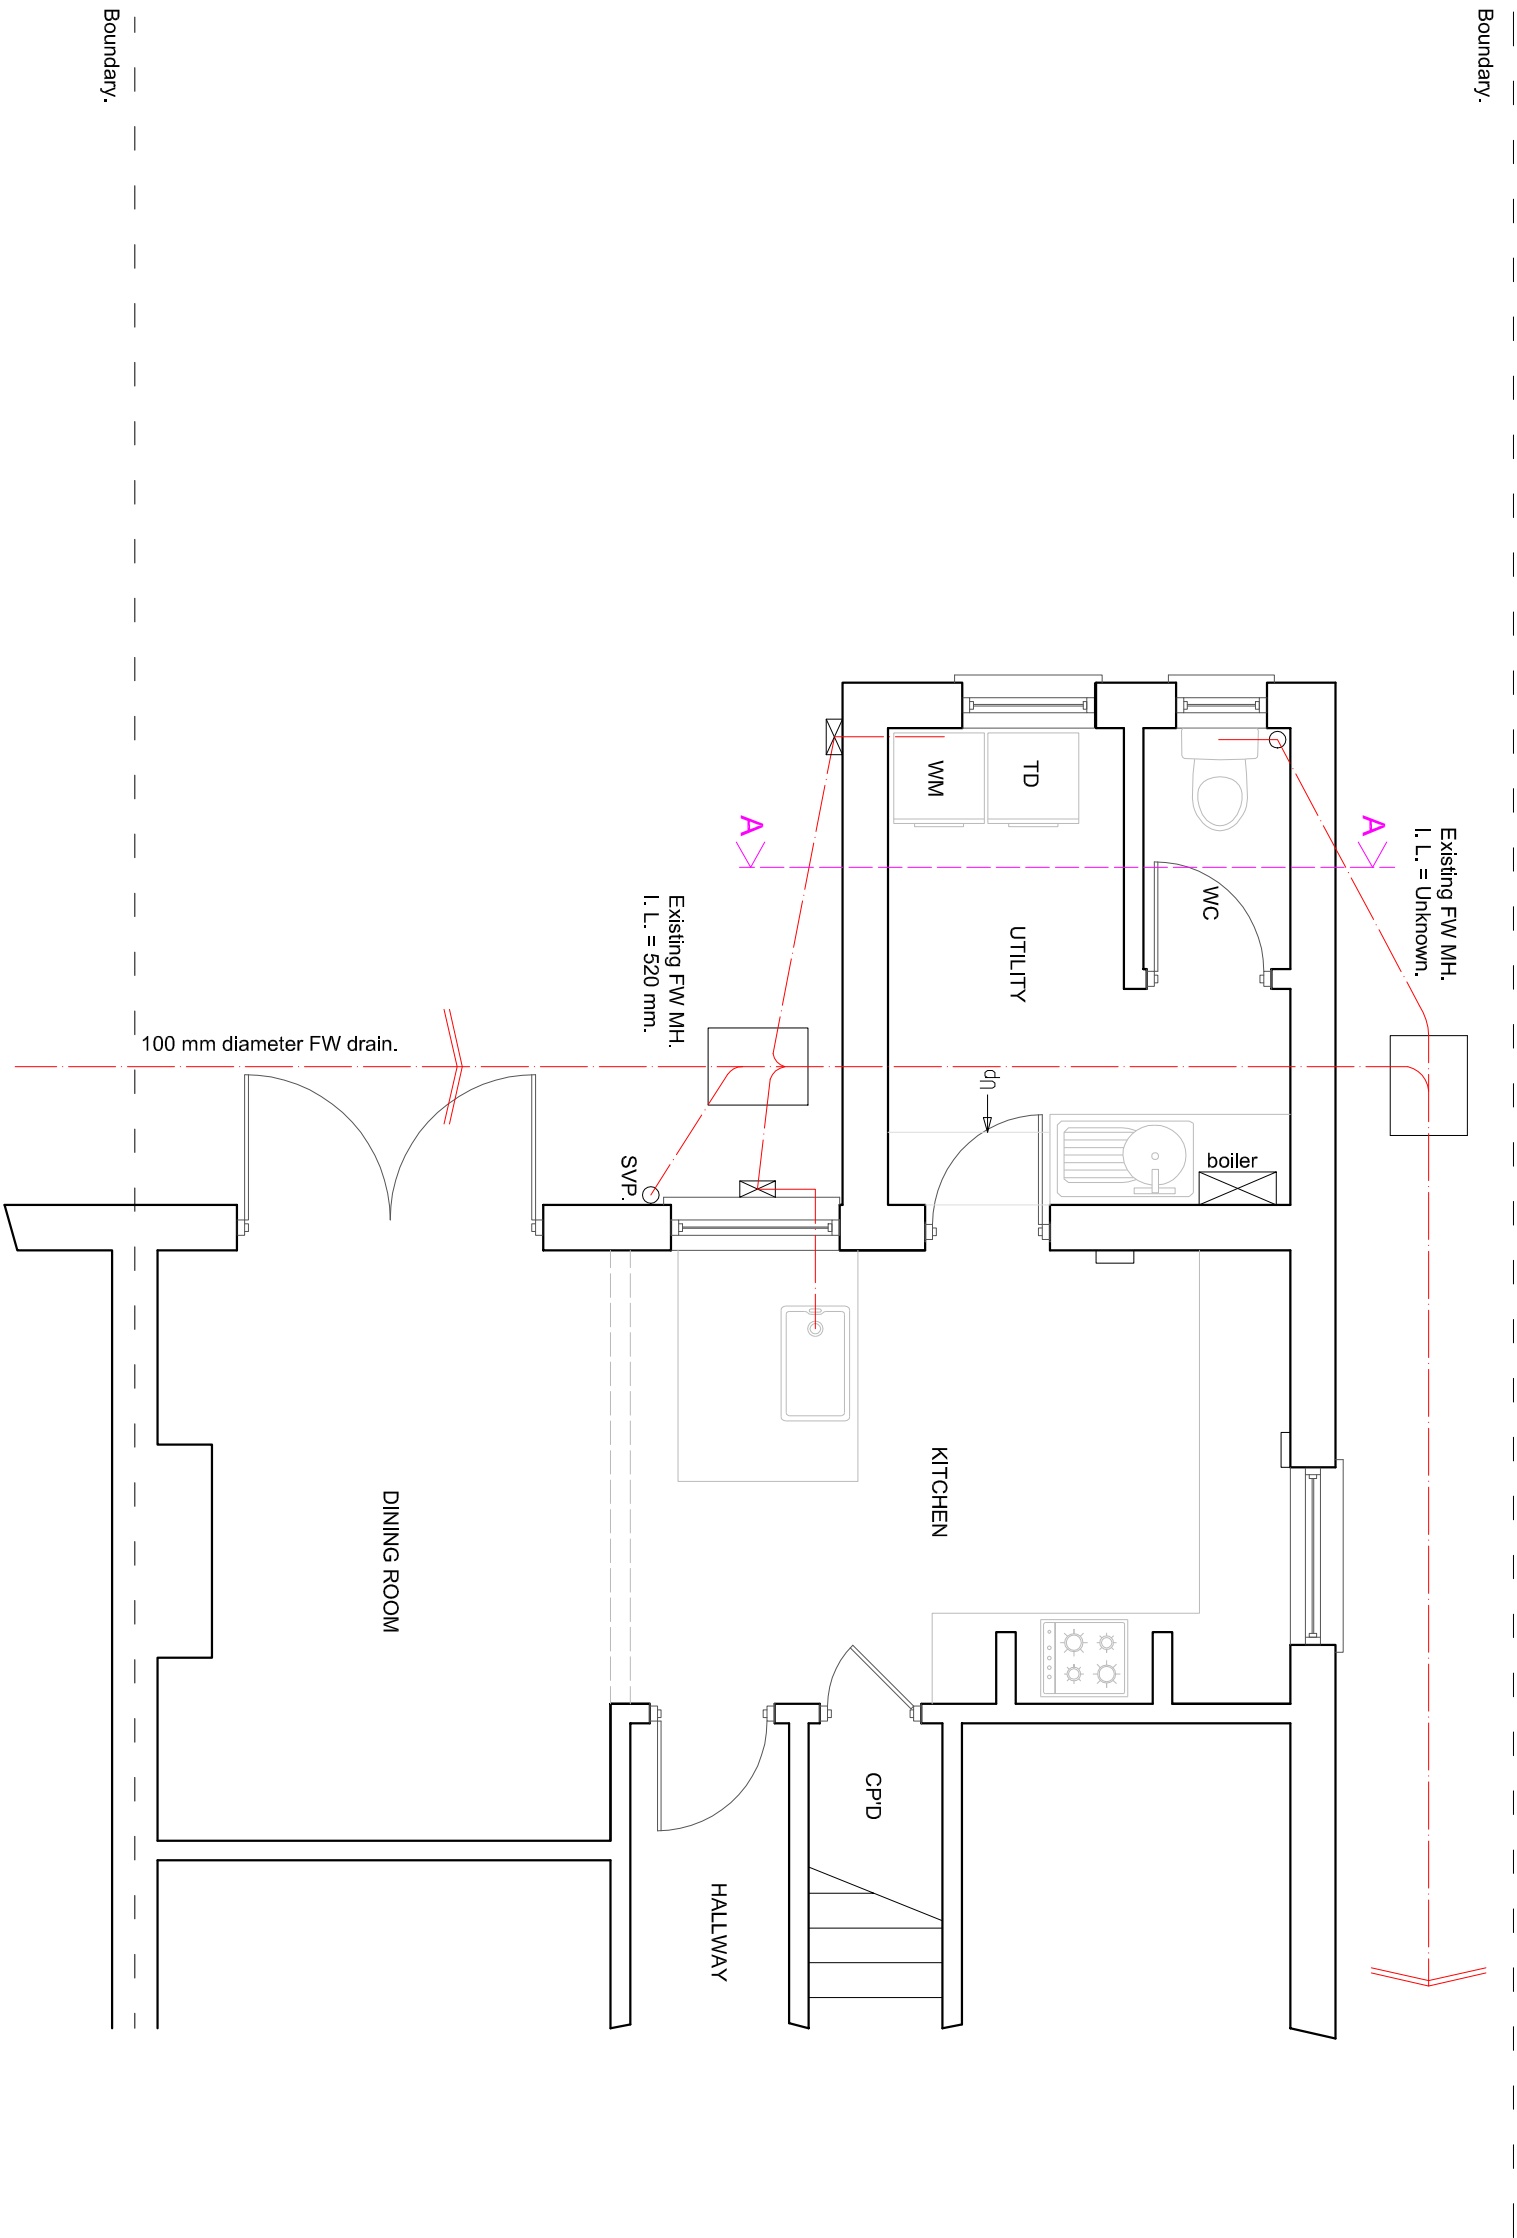

EXISTING GROUND FLOOR PLAN



SUSSEX BUILDING CONSULTANCY LIMITED

16 SEFTON AVENUE, ALDWICK,
BOGNOR REGIS, WEST SUSSEX.

SCALE - 1/50 REV - DATE - 05/01/2018

LABC partner

3 NORTHCOTE ROAD
BOGNOR REGIS
PO21 5LZ
TEL/FAX - (01243) 861379