


NOTES

ROOF - Plain clay tiles to pitched roof and felted flat roofing to extension.

WALLS - Mixture of painted pebble dash render and plain tiles to dormer.

WINDOWS/DOORS - White framed PVC double glazed units.

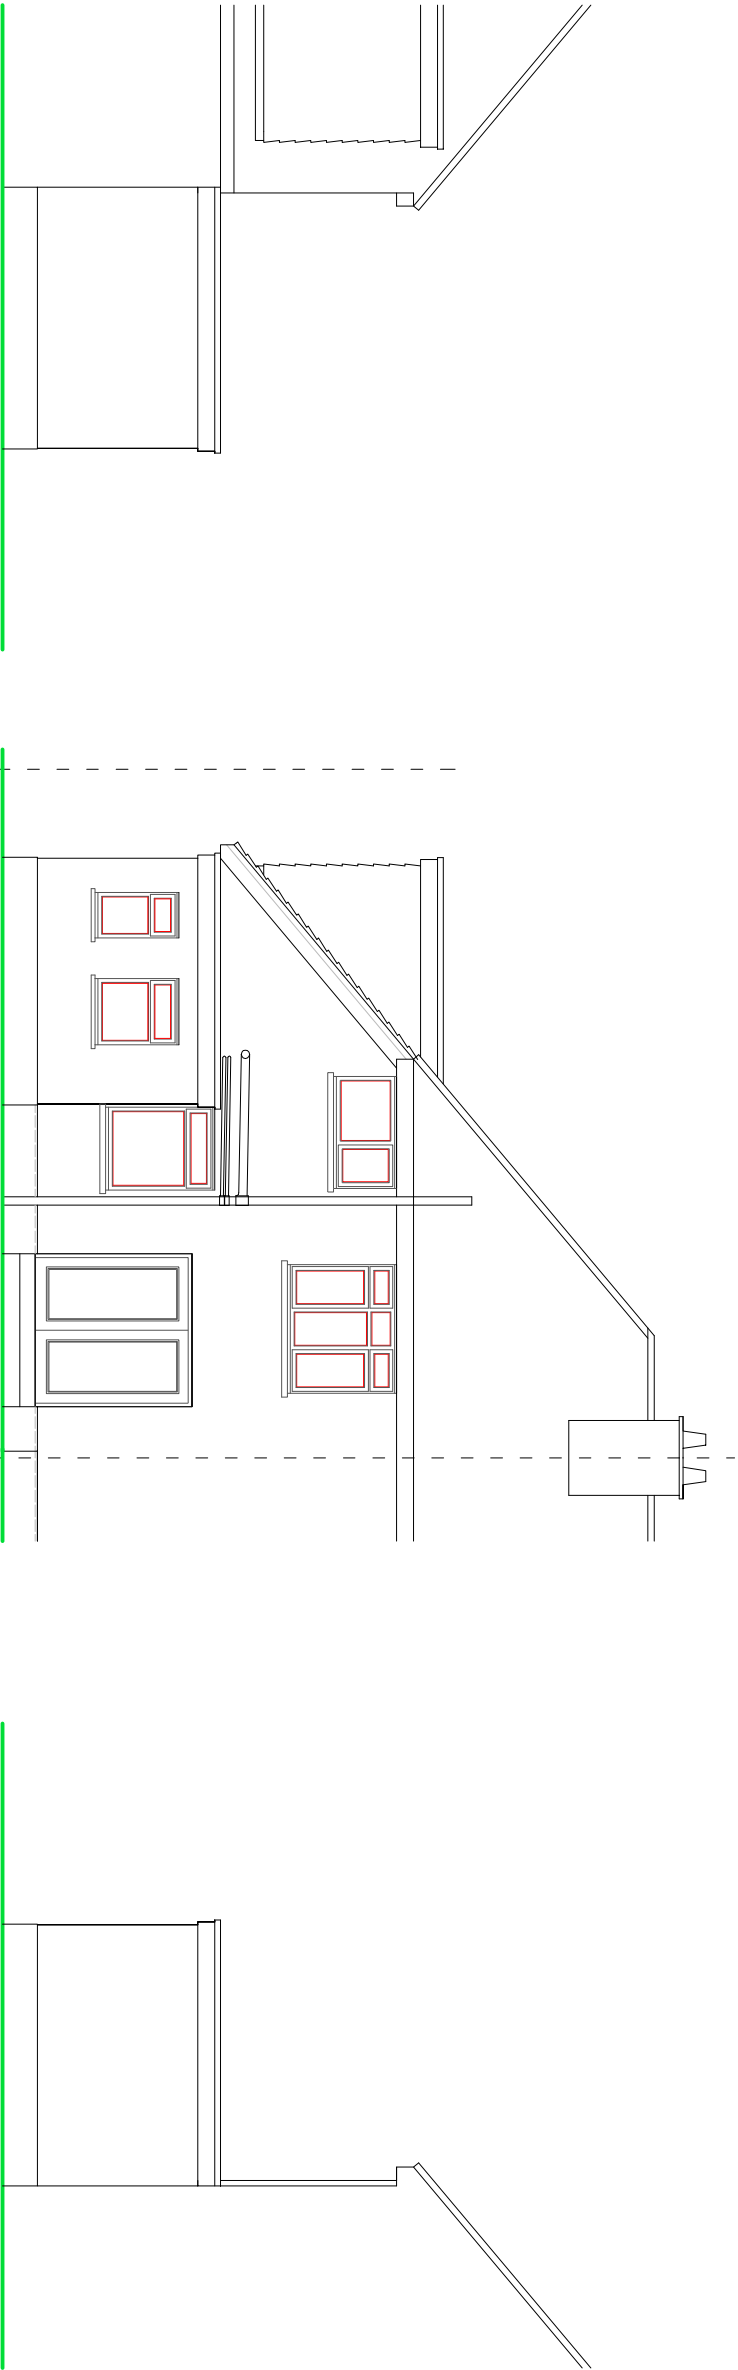


SIDE ELEVATION

REAR ELEVATION

SIDE ELEVATION

EXISTING ELEVATIONS

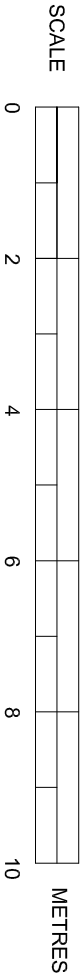

SUSSEX BUILDING CONSULTANCY LIMITED	
30 LINKS AVENUE, FELPHAM, BOGNOR REGIS, WEST SUSSEX.	
SCALE - 1/100 REV - DATE - 28/02/2018	
 LABC partner	3 NORTHCOTE ROAD BOGNOR REGIS PO21 1LE TEL - (01243) 861379