


|       |               |      |           |         |
|-------|---------------|------|-----------|---------|
| RevNo | Revision note | Date | Signature | Checked |
|-------|---------------|------|-----------|---------|

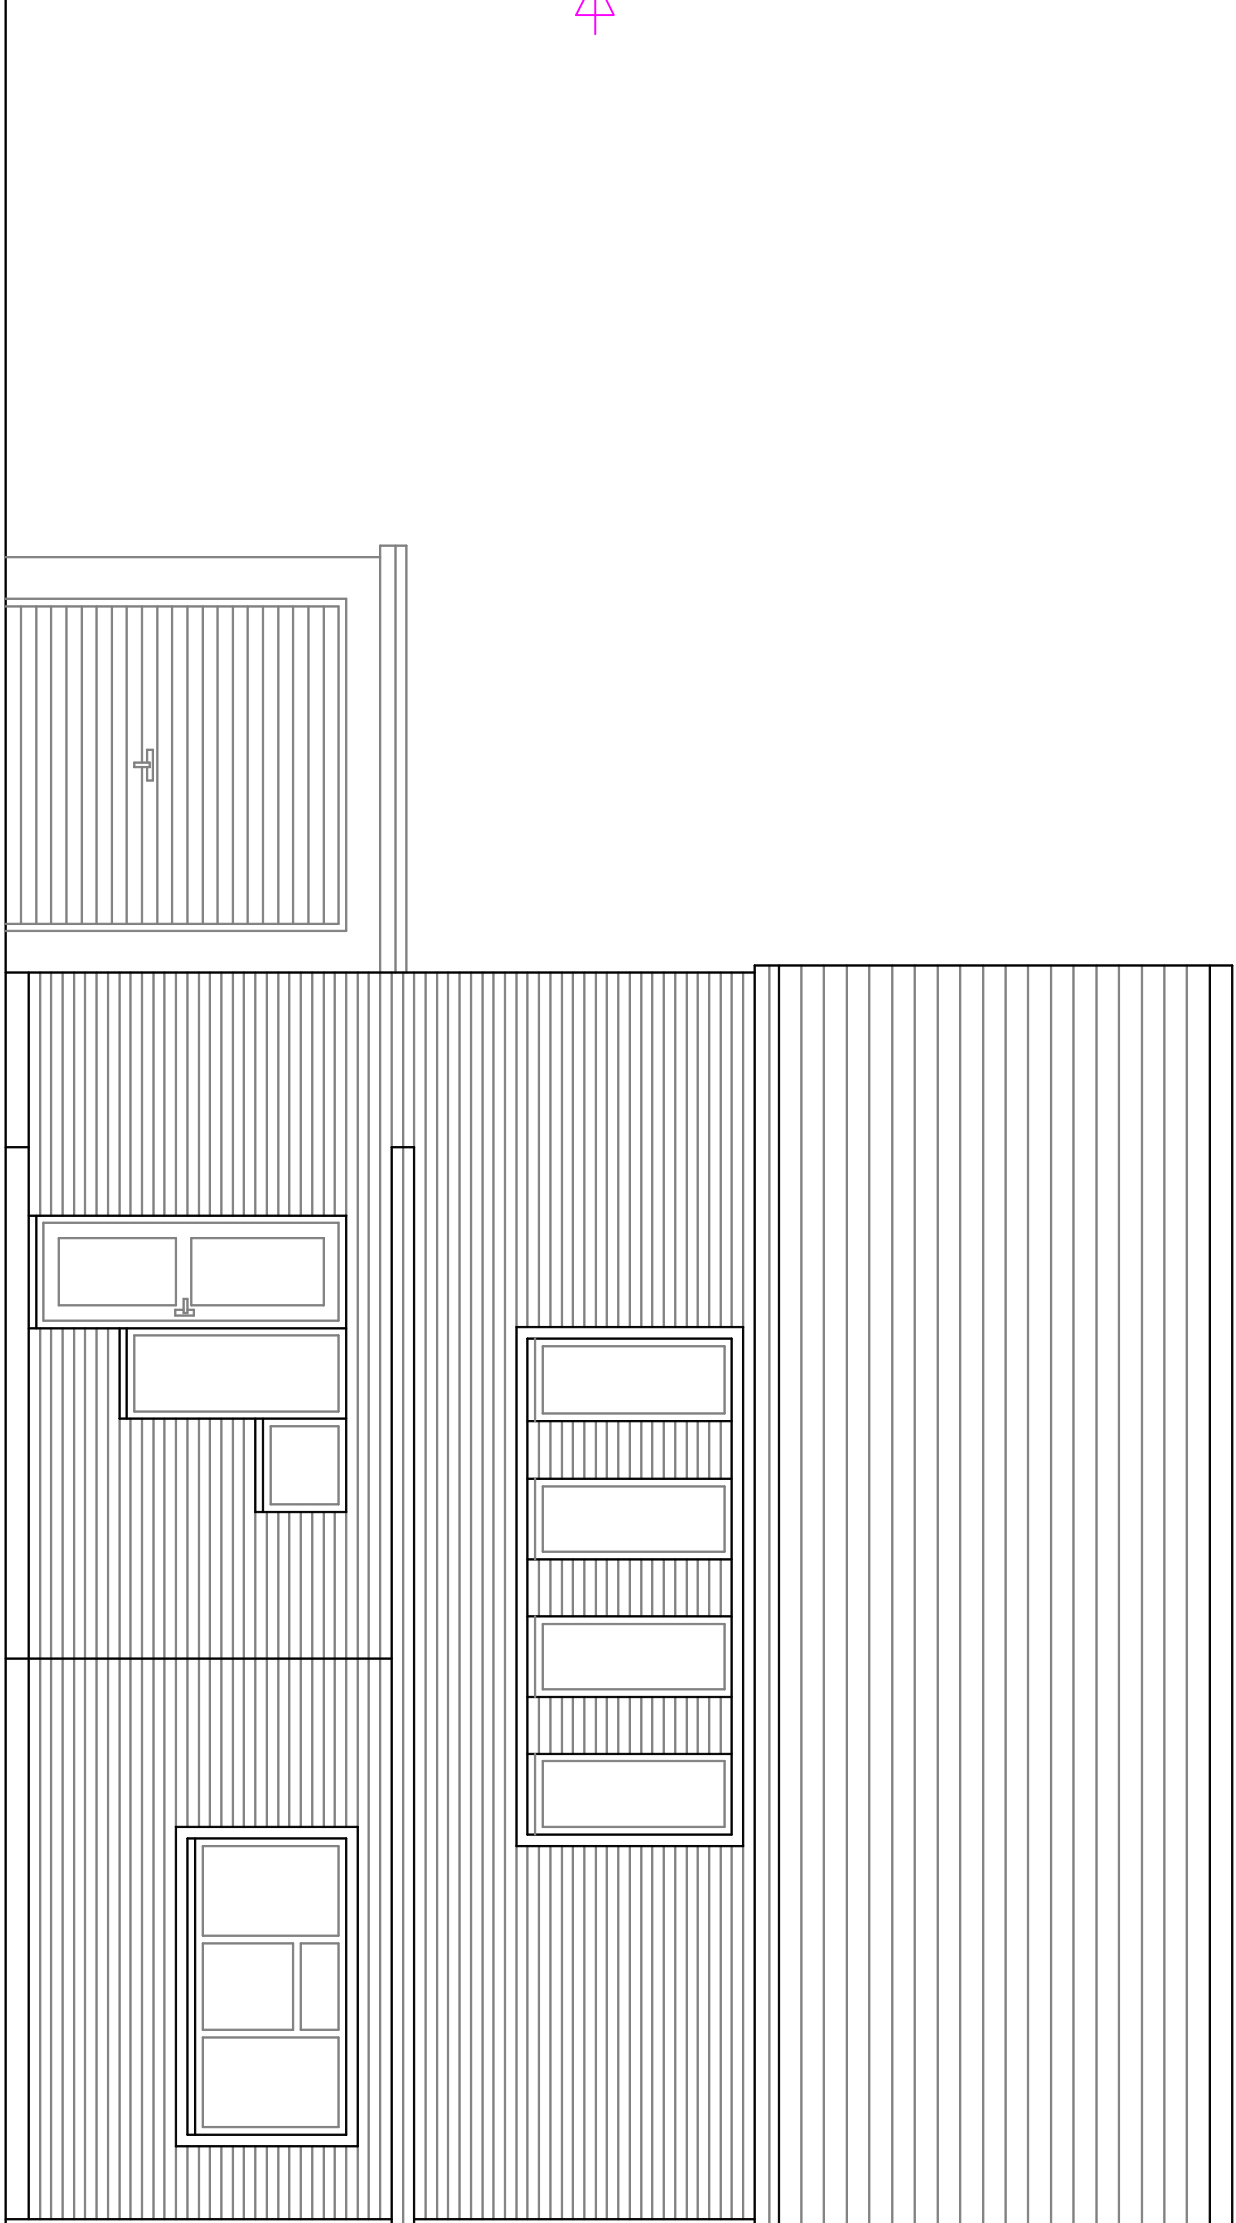

Existing Front  
Elevation

| Itemref           | Quantity | Title/Name, designation, material, dimension etc |                    |                    | Article No./Reference |               |
|-------------------|----------|--------------------------------------------------|--------------------|--------------------|-----------------------|---------------|
| Designed by<br>jd |          | Checked by                                       | Approved by - date | File name          | Date<br>June 2014     | Scale<br>1:50 |
| 4 The Midway      |          |                                                  |                    | Proposed Extension |                       |               |
|                   |          |                                                  |                    | 03                 | Edition<br>0          | Sheet         |