


RevNo	Revision note	Date	Signature	Checked
-------	---------------	------	-----------	---------

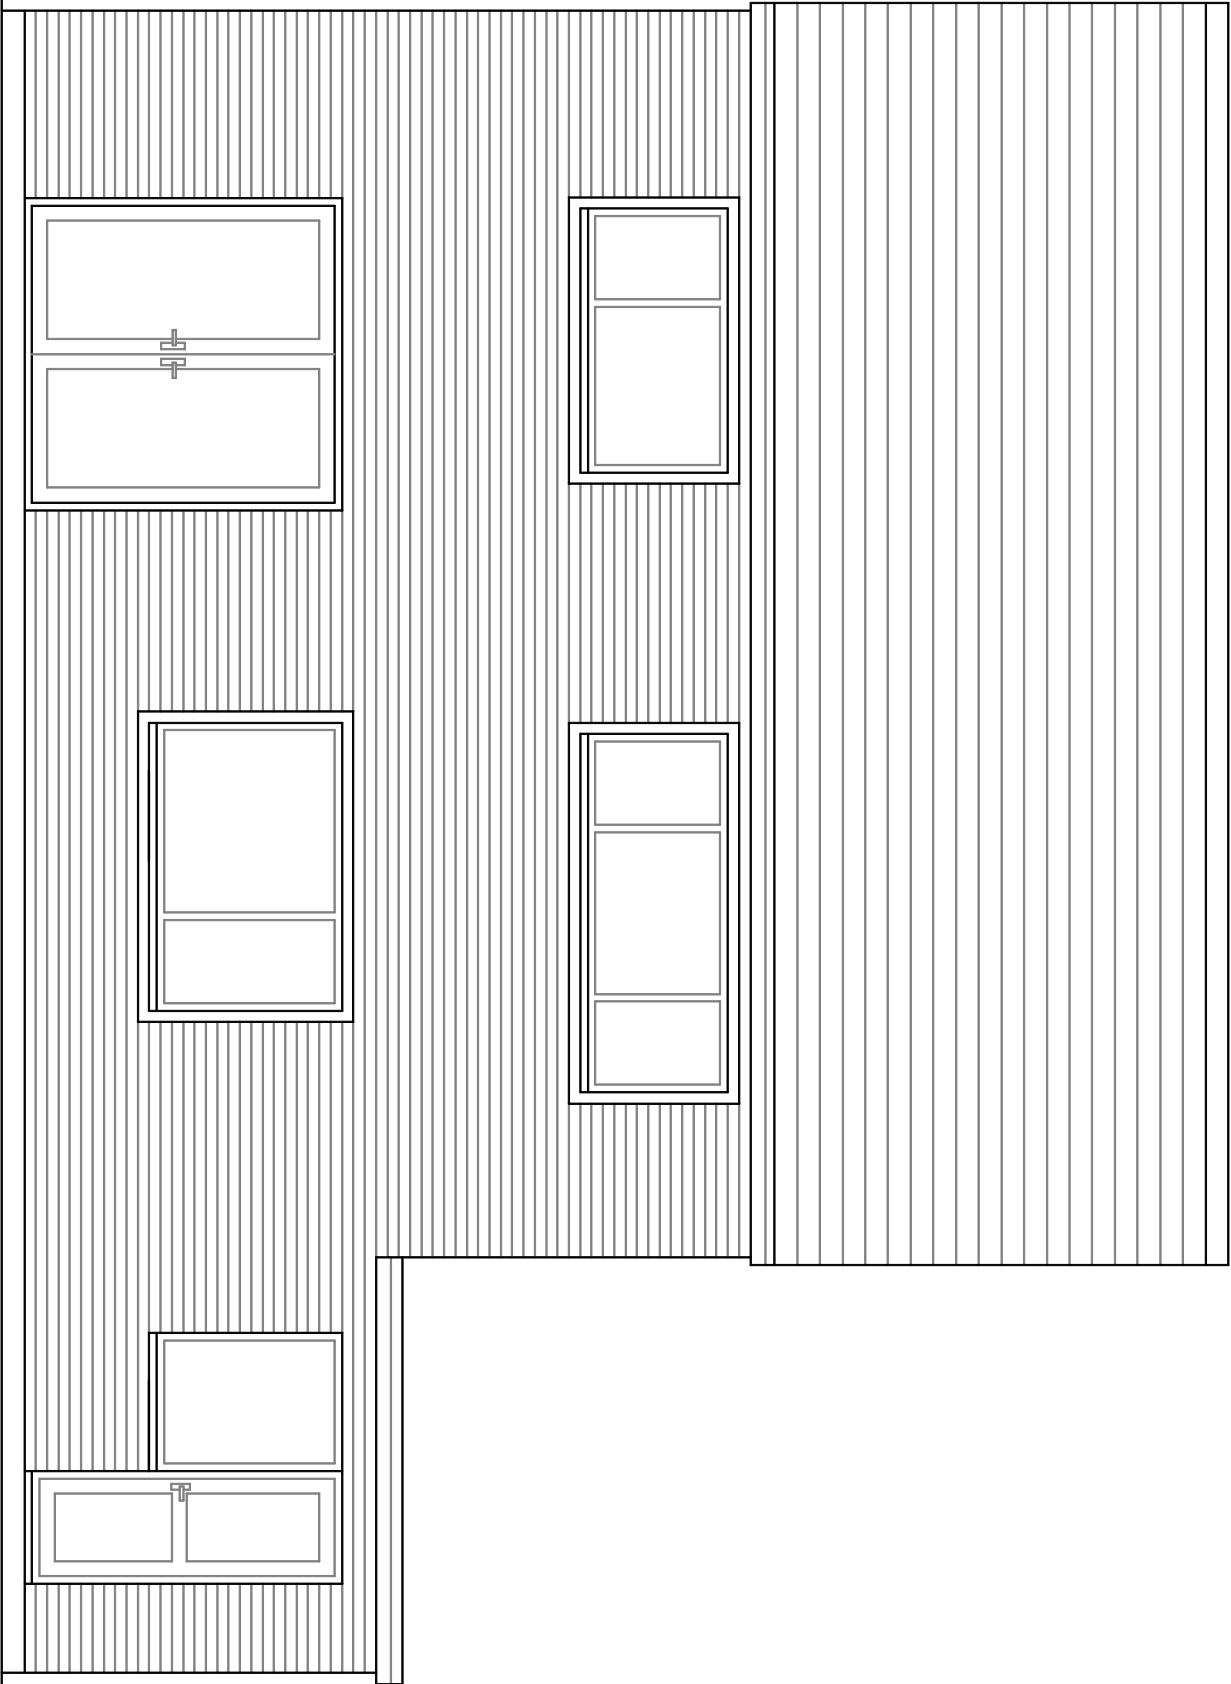

Existing Rear
Elevation

Itemref	Quantity	Title/Name, designation, material, dimension etc			Article No./Reference	
Designed by		Checked by	Approved by - date	File name	Date	Scale
jd					June 2014	1:50

4 The Midway		Proposed Extension	
	04		
	Edition		Sheet
	0		