


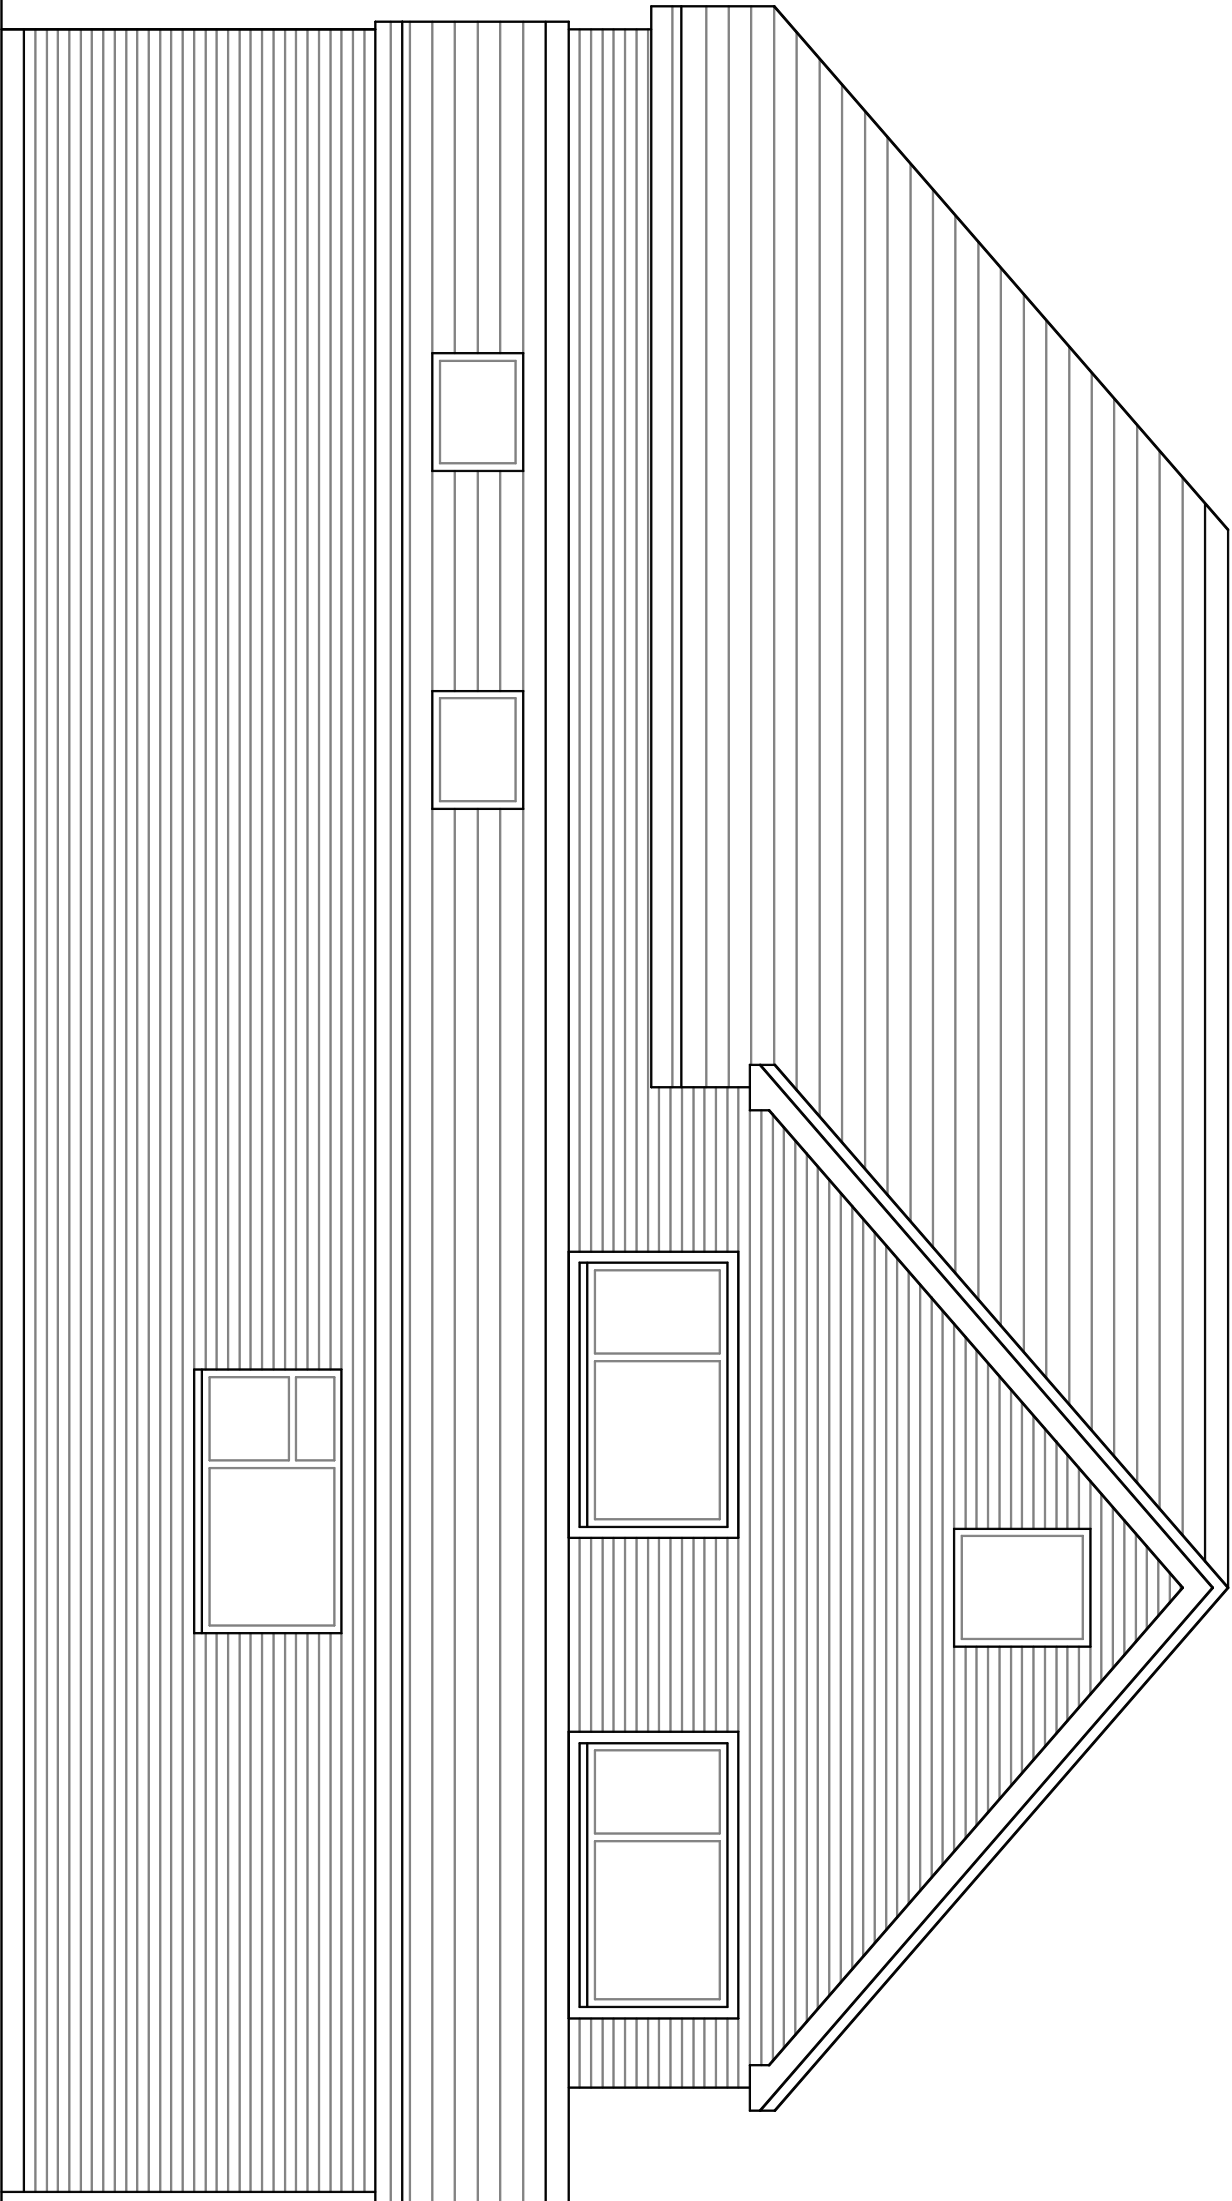

Proposed Side
Elevation

Itemref	Quantity	Title/Name, designation, material, dimension etc			Article No./Reference	
Designed by jd		Checked by	Approved by - date	File name	Date June 2014	Scale 1:50
4 The Midway				Proposed Extension		
				11	Edition 0	Sheet