


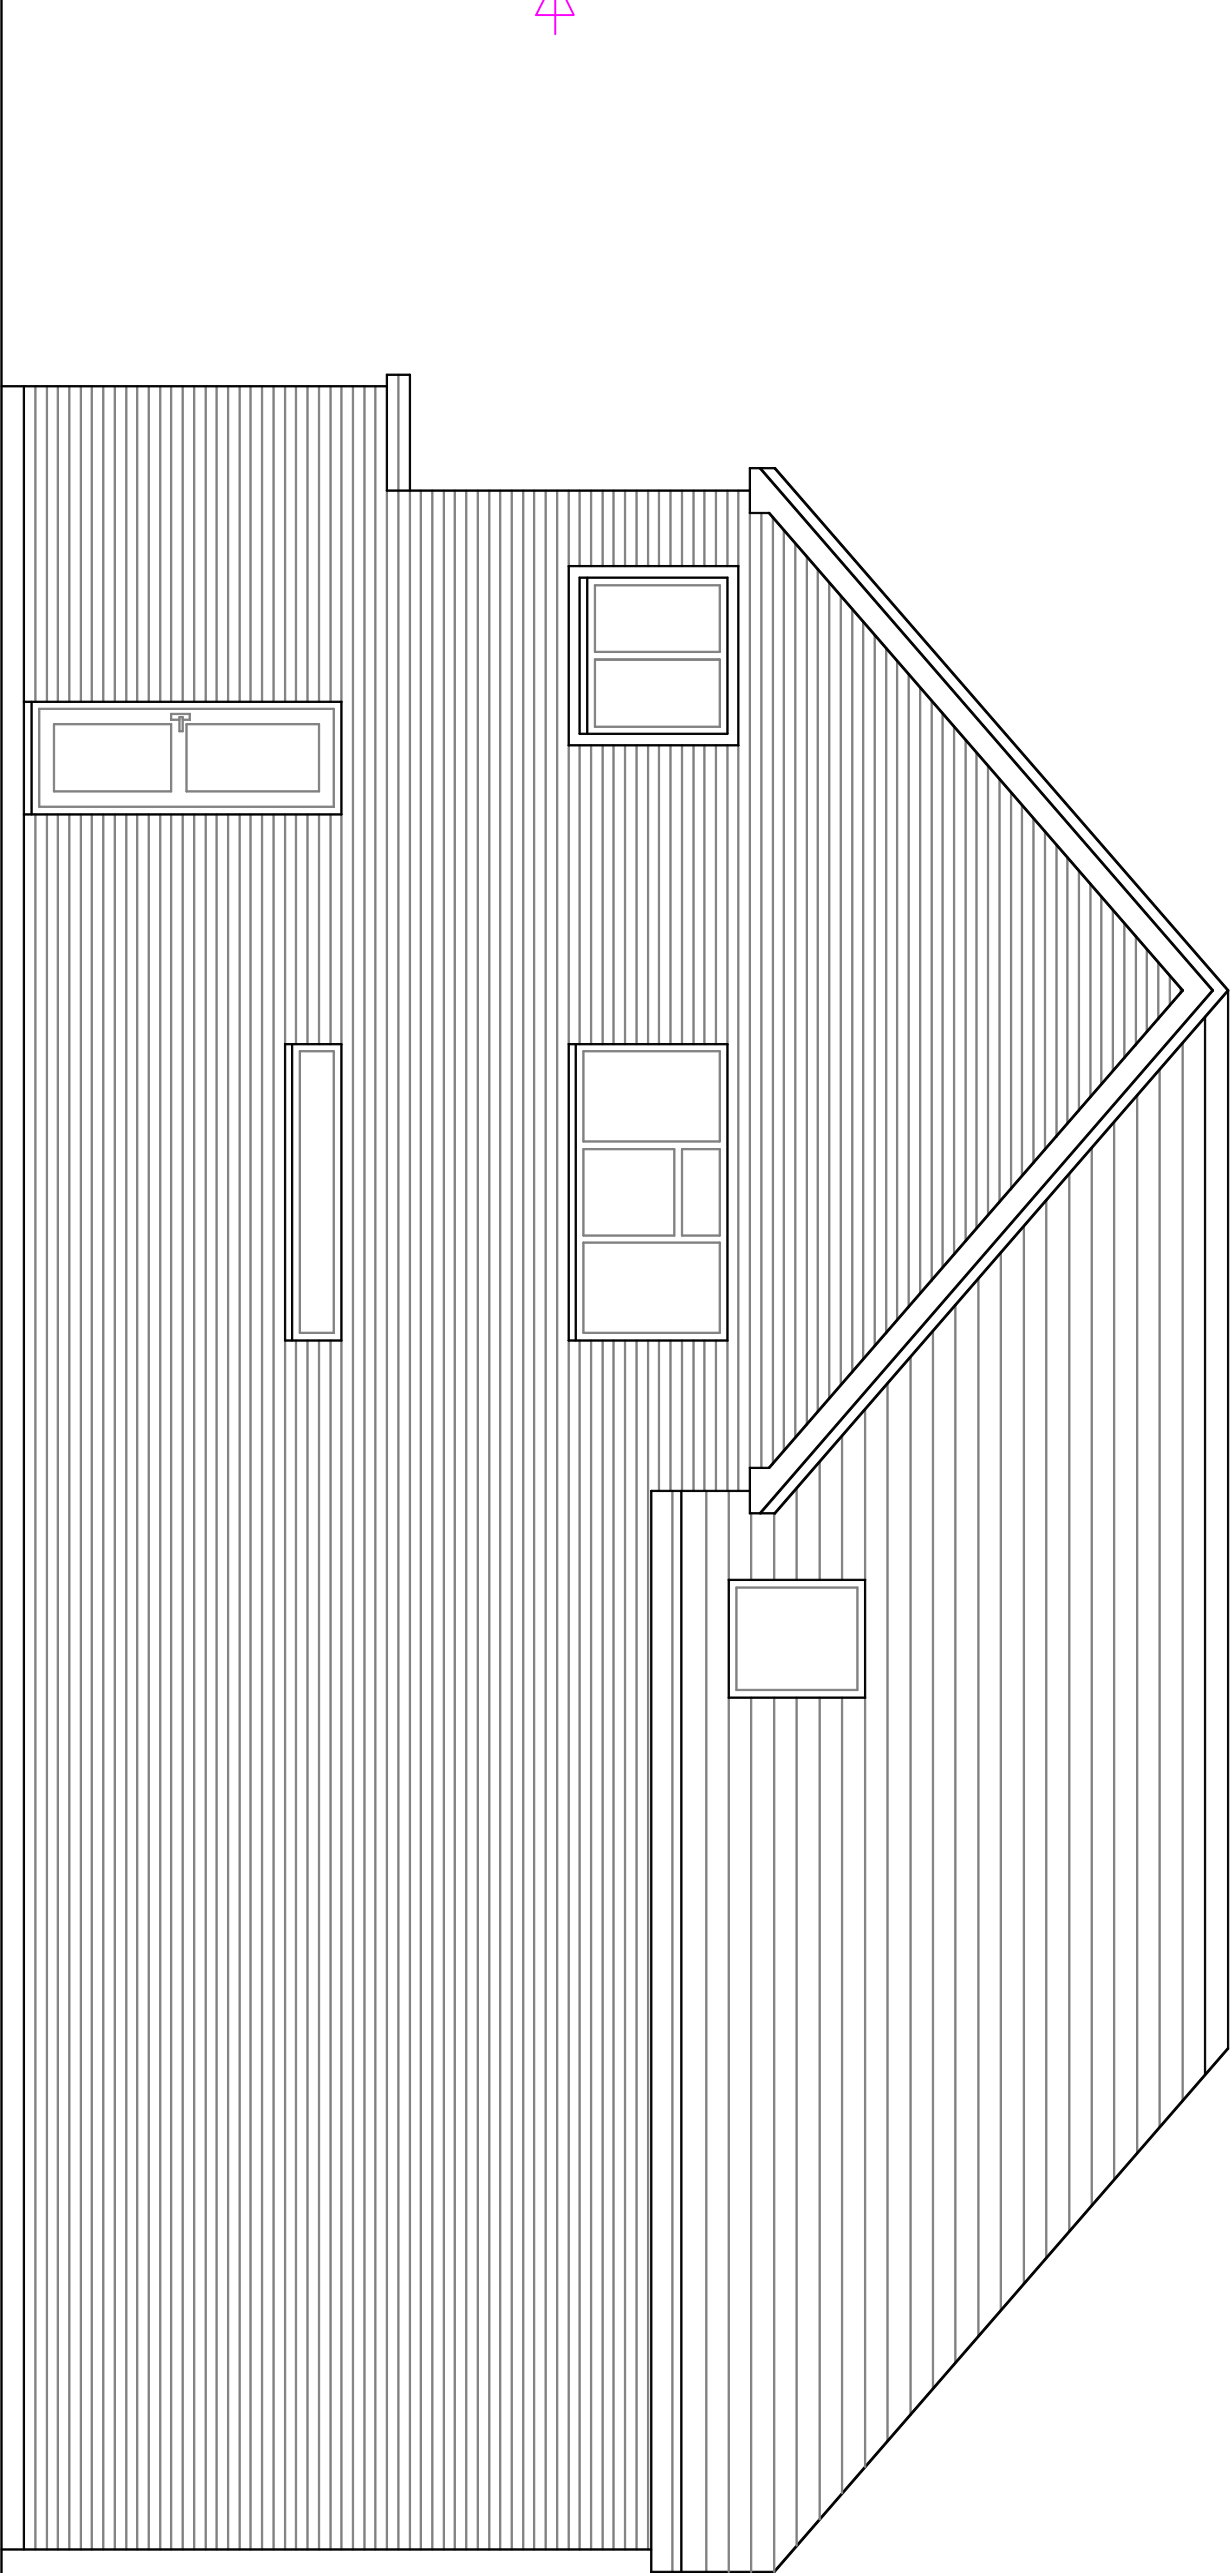

Proposed Side
Elevation 2

Itemref	Quantity	Title/Name, designation, material, dimension etc			Article No./Reference	
Designed by		Checked by	Approved by - date	File name	Date	Scale
jd					June 2014	1:50

4 The Midway

Proposed Extension

12

Edition

0

Sheet