


Block plan

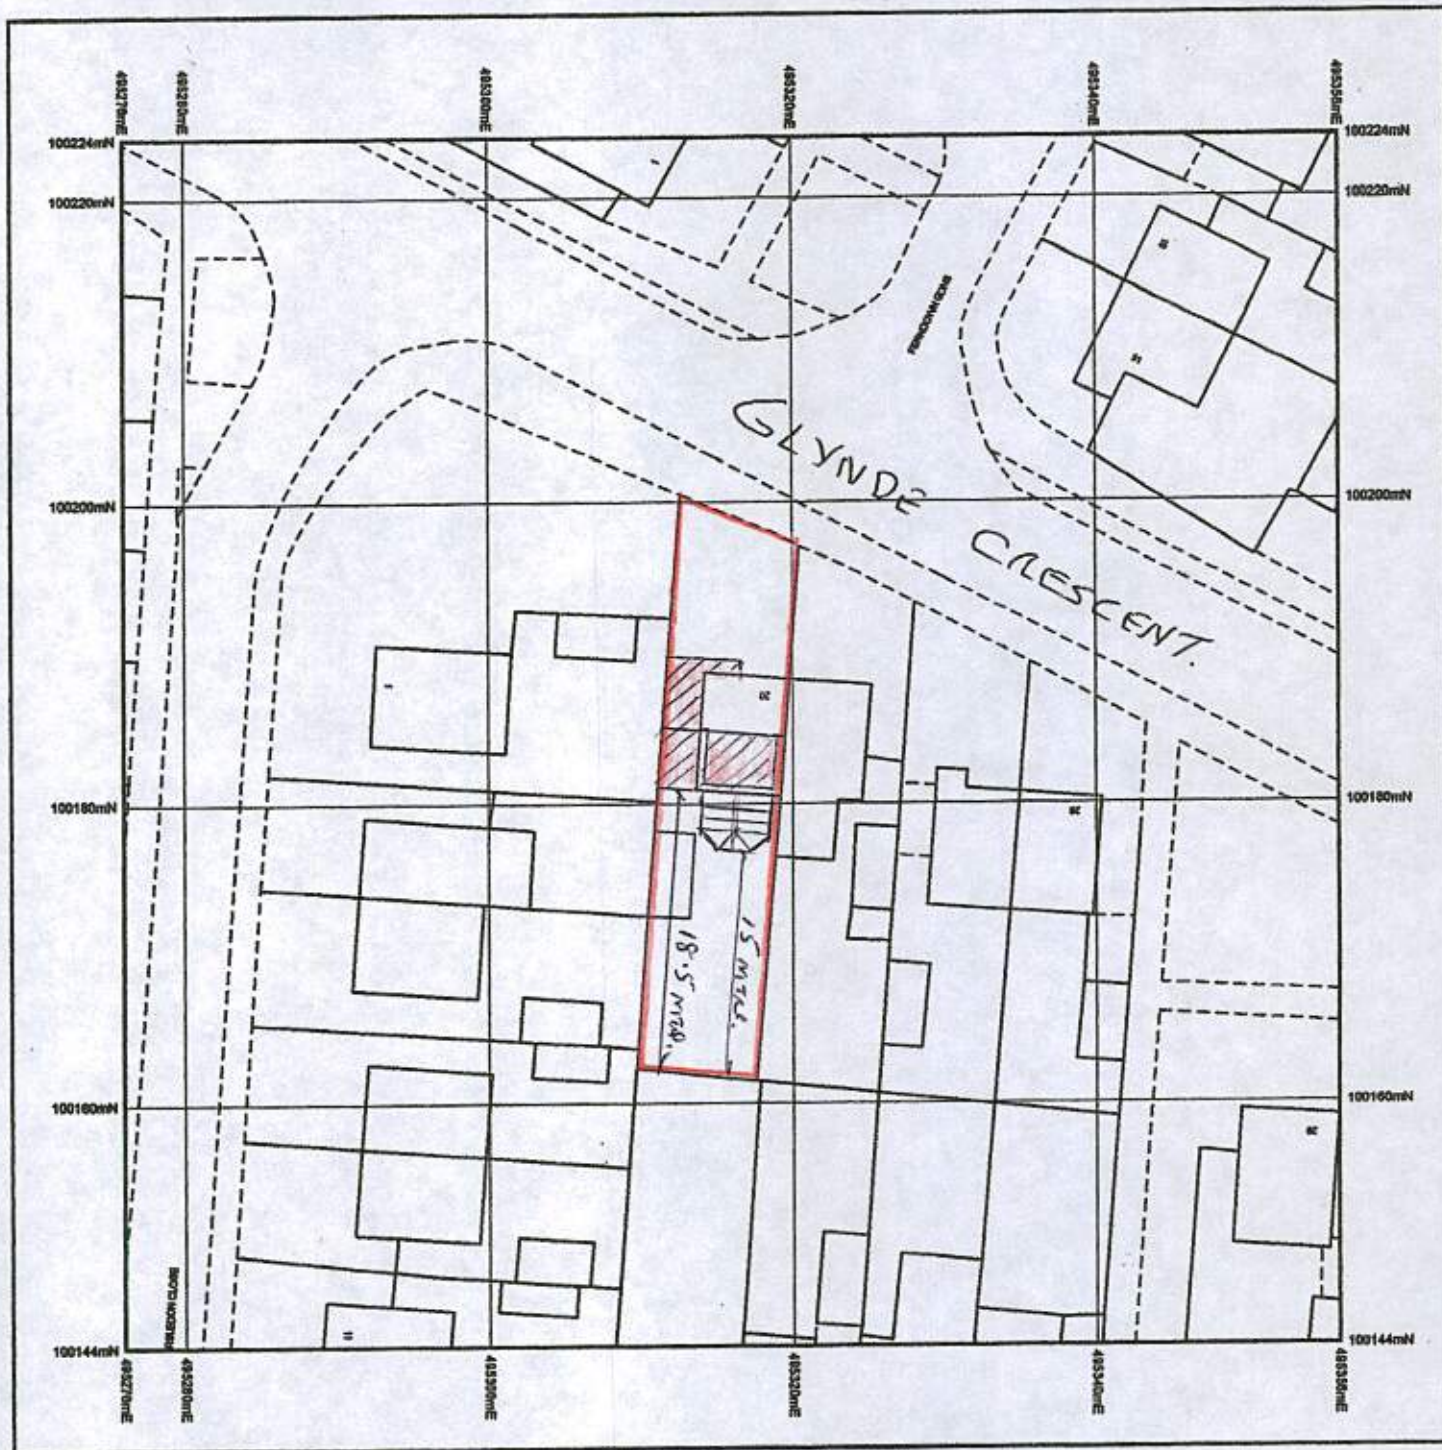

© Crown Copyright and database rights 2015 Ordnance Survey 100049957. The representation of road, track or path is no evidence of a boundary or right of way. The representation of features as lines is no evidence of a property boundary.

Supplied by: www.ukmapcentre.com
 Serial Number: 70622
 Centre Coordinates: 495316, 100184
 Production Date: 19 May 2015 18:02

*THE EXTENSION WILL BE BUILT
 ON & UP TO THE BOUNDARY.*

hannah