
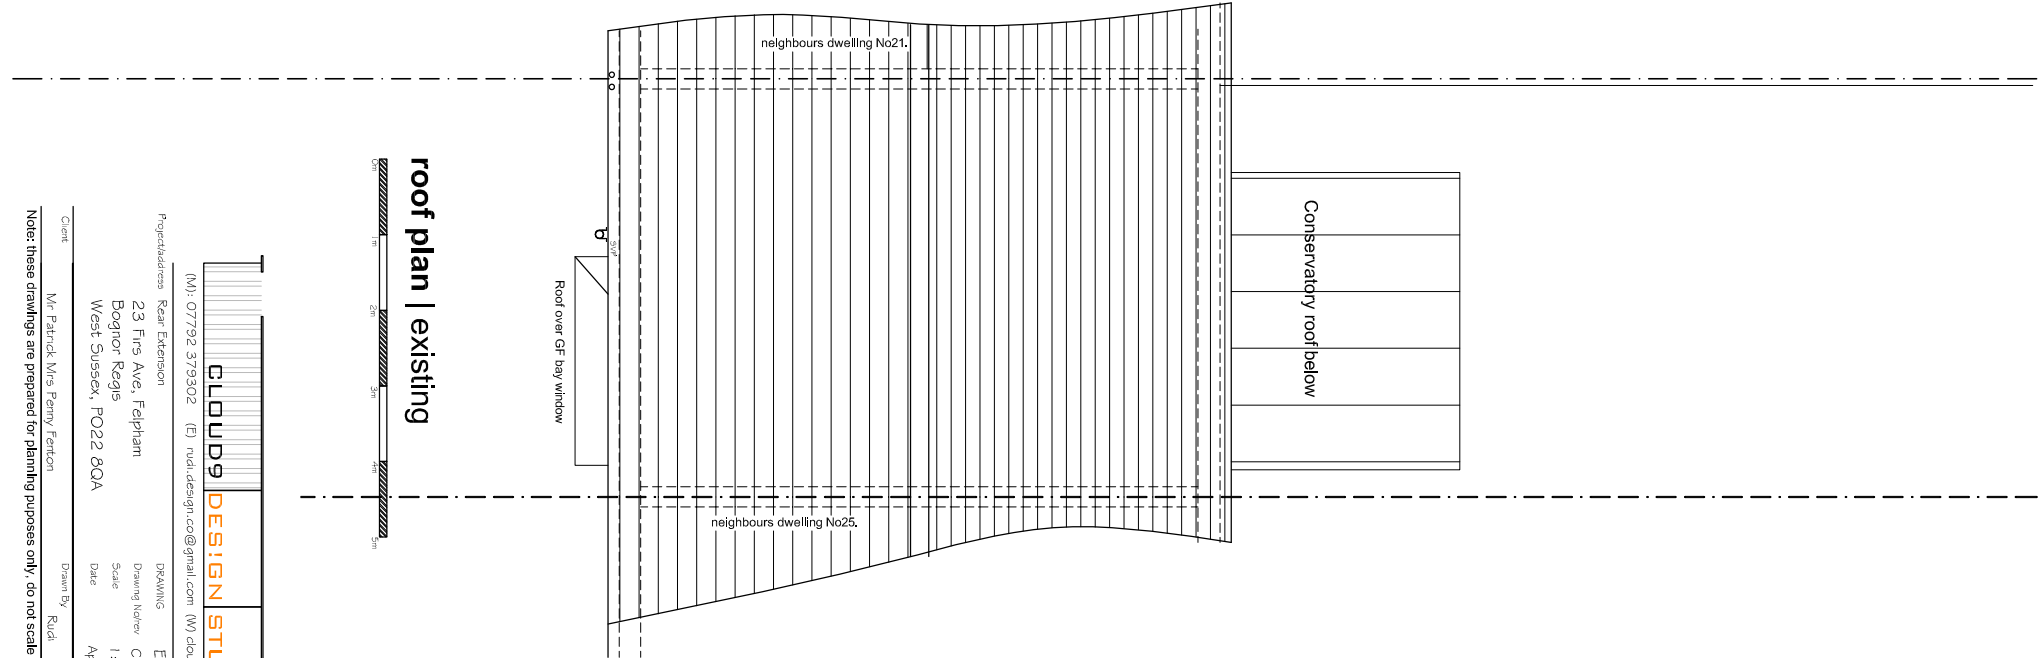
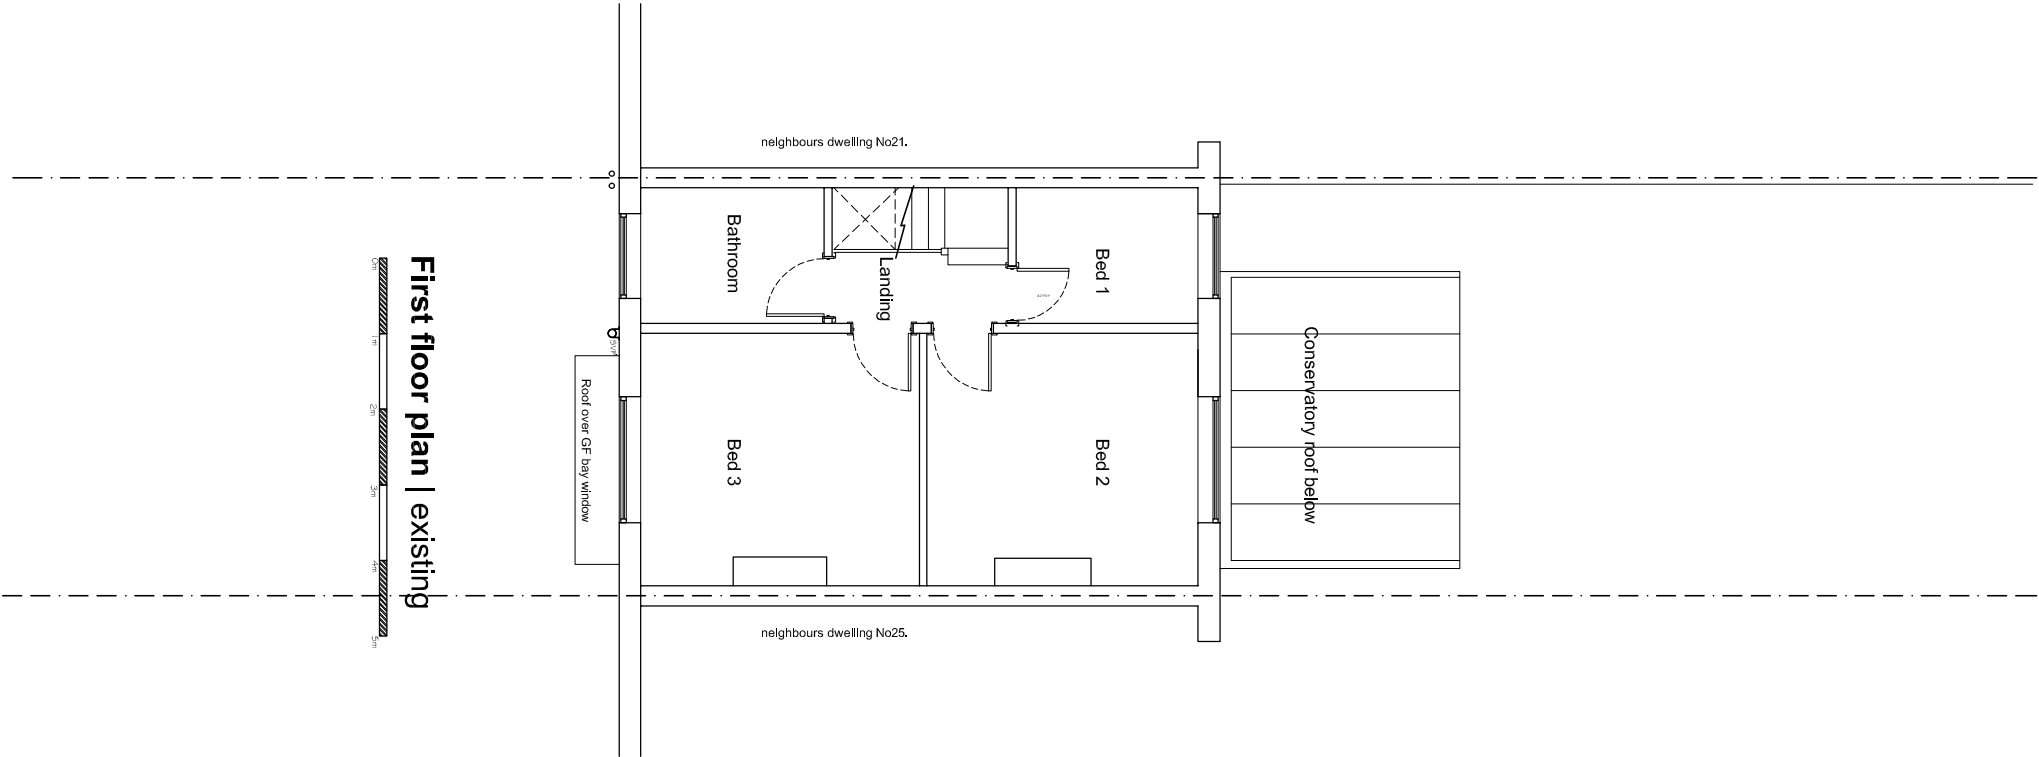


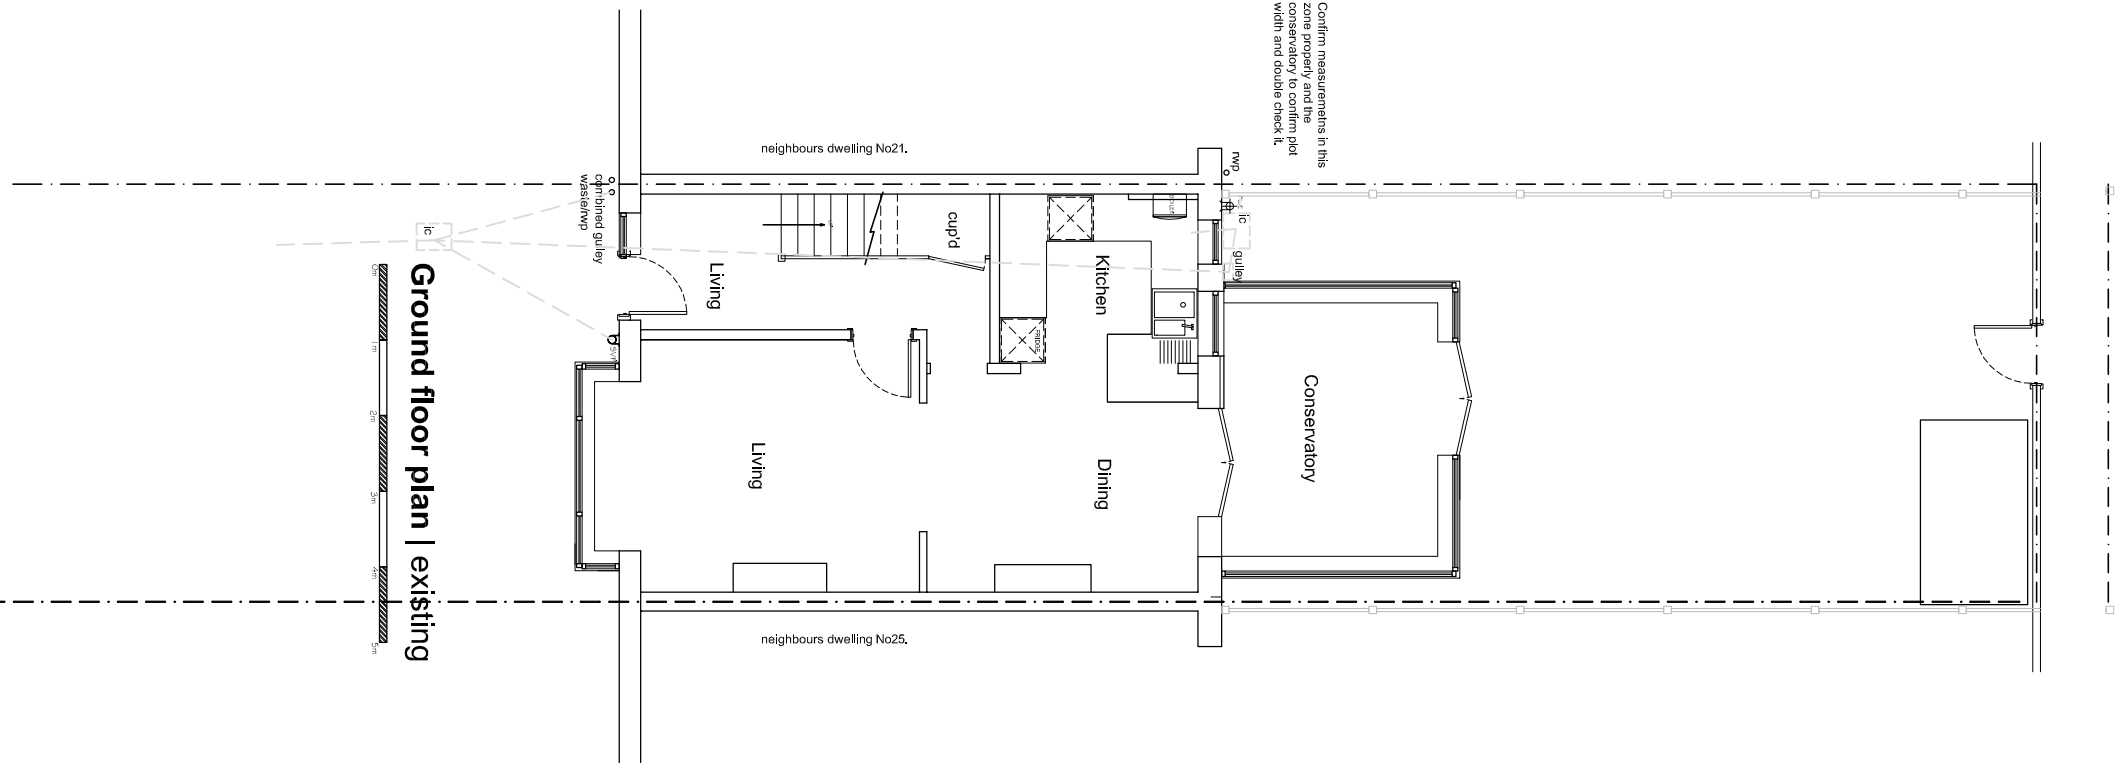

EXSITING PLANS

CLOUD9 DESIGN STUDIO

(M): 07792 379302 (E): nudi.design.co@gmail.com (W): cloud9designstudio.co.uk

Project Address: Rear Extension

DRAWING

Existing Plans

23 Firs Ave, Felpham

Drawing Name: C9/011/01

Bognor Regis

Scale: 1:100 @ A3

West Sussex, PO22 8QA

Date

April 2017

Client: Mr Patrick Mrs Penny Fenton

Drawn By: Rudi

Note: these drawings are prepared for planning purposes only, do not scale for any other purpose.