

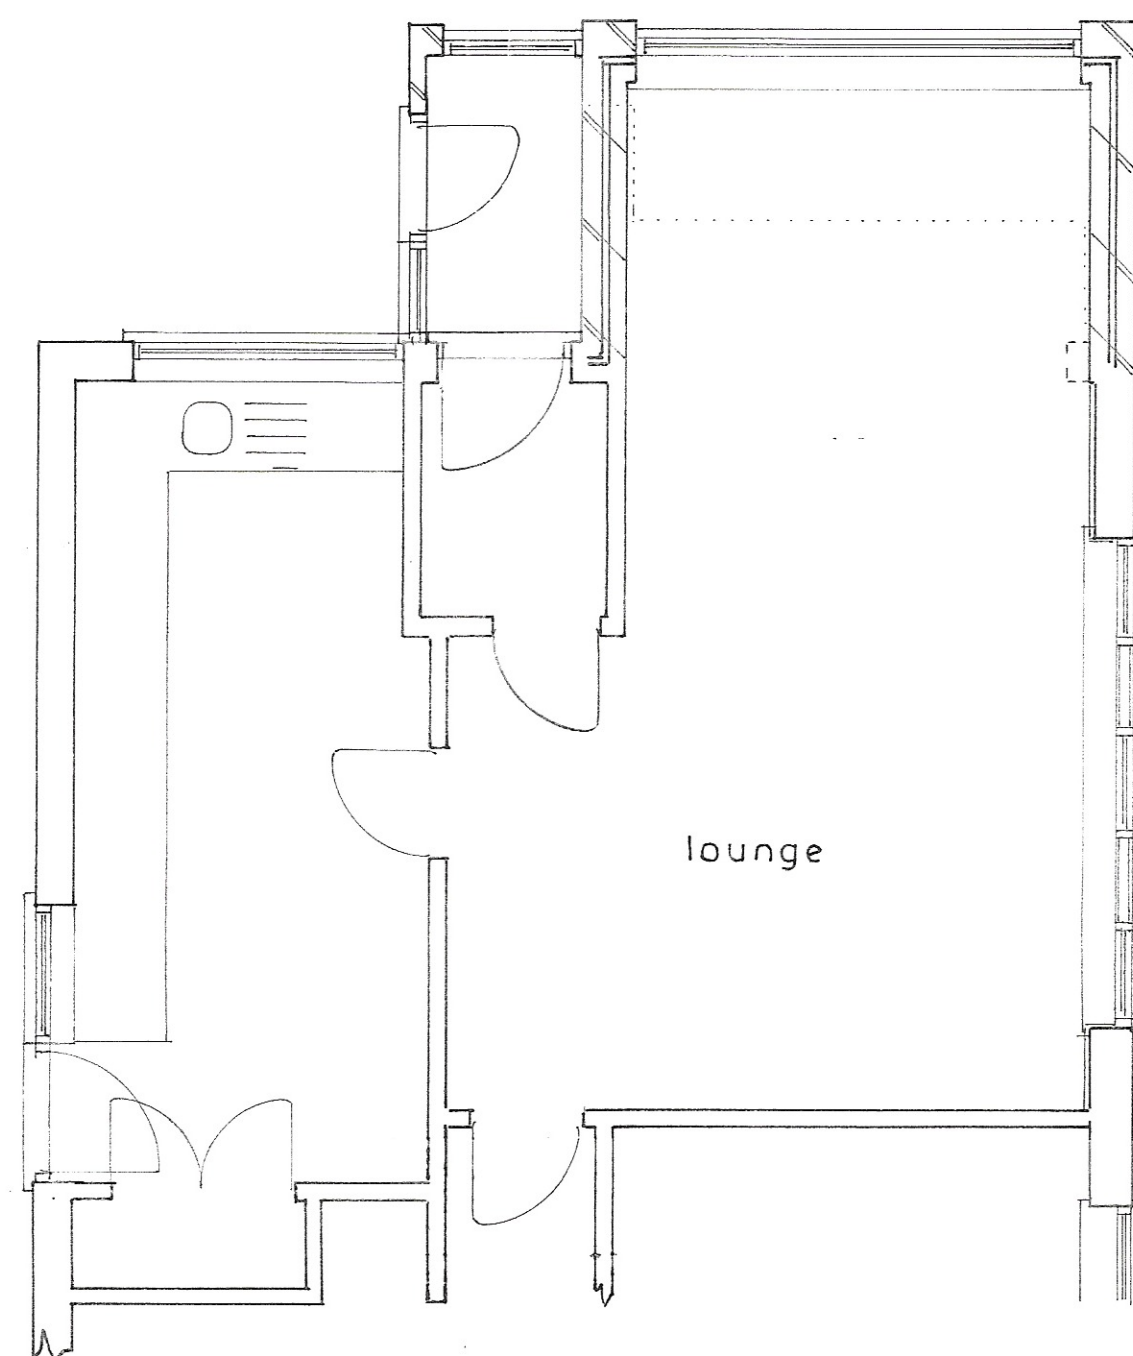


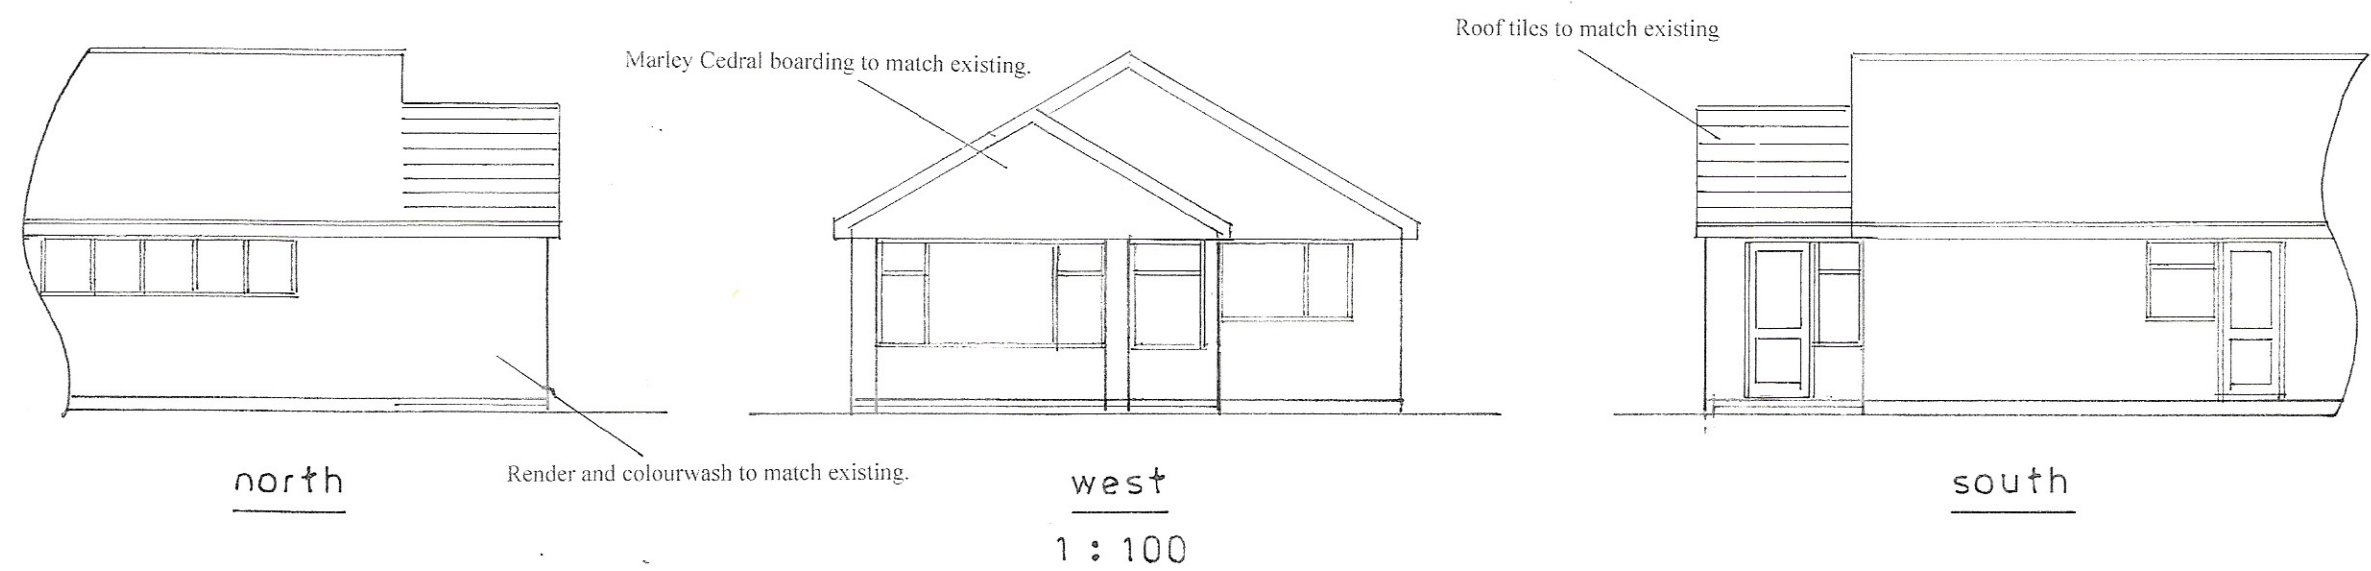


Plan
1 : 50

2000

BOUNDARY

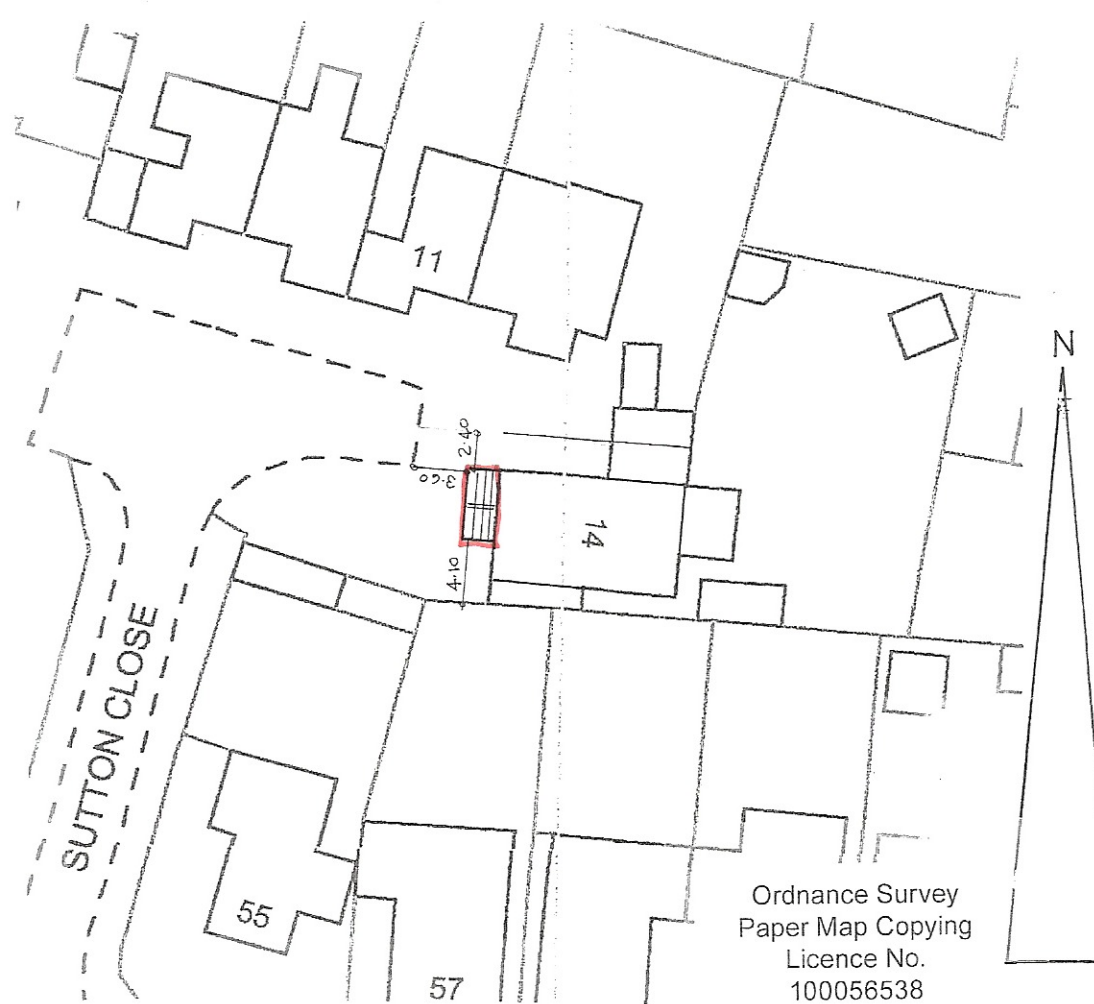

block plan
1 : 500

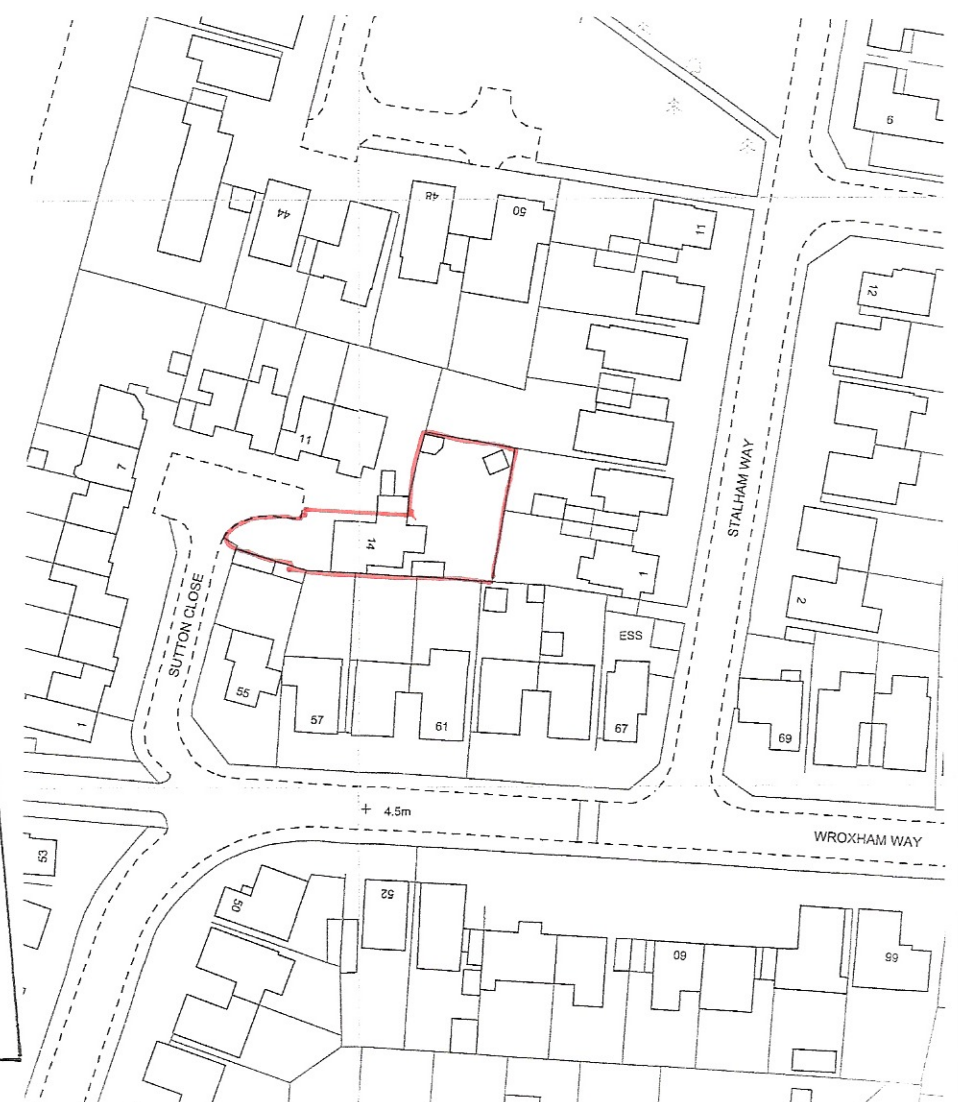

location plan
1 : 1250

sheet 1 a of 2

Proposed

PROPOSED SINGLE STOREY EXTENSION AT 14, SUTTON CLOSE, FELPHAM
FOR MR. & MRS. F. OUGH.

Bryan Butcher
Rainbow Cottage
Nyetimber Lane
Bognor Regis PO21 3JX
01243 266871
07973 233442
bryan.butcher@btinternet.com
www.bryanbutcher.com