



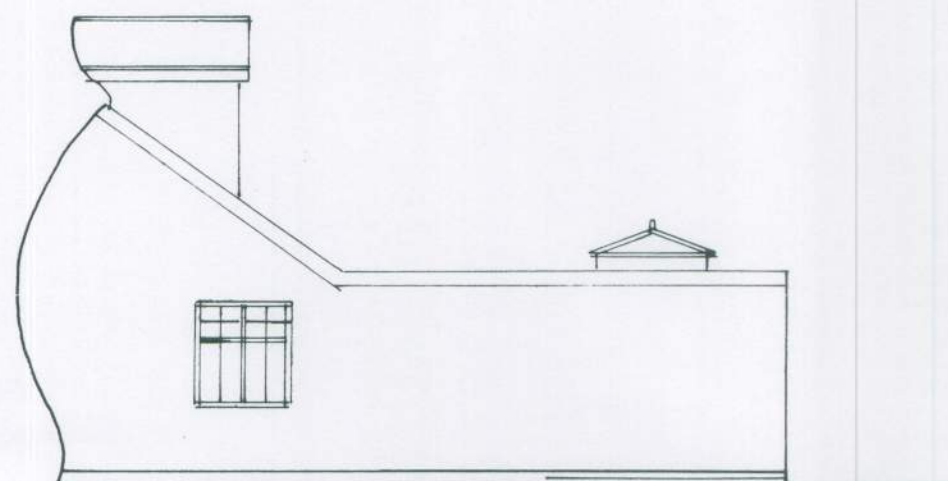

north

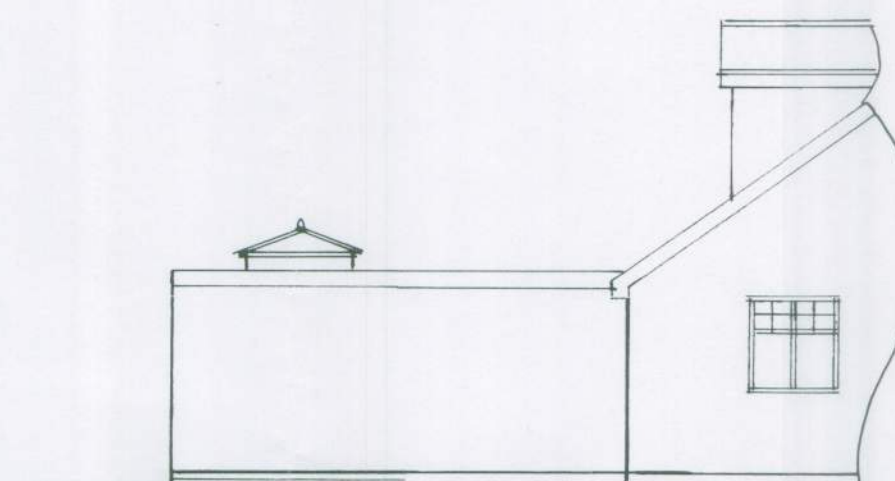


west



south

1 : 100

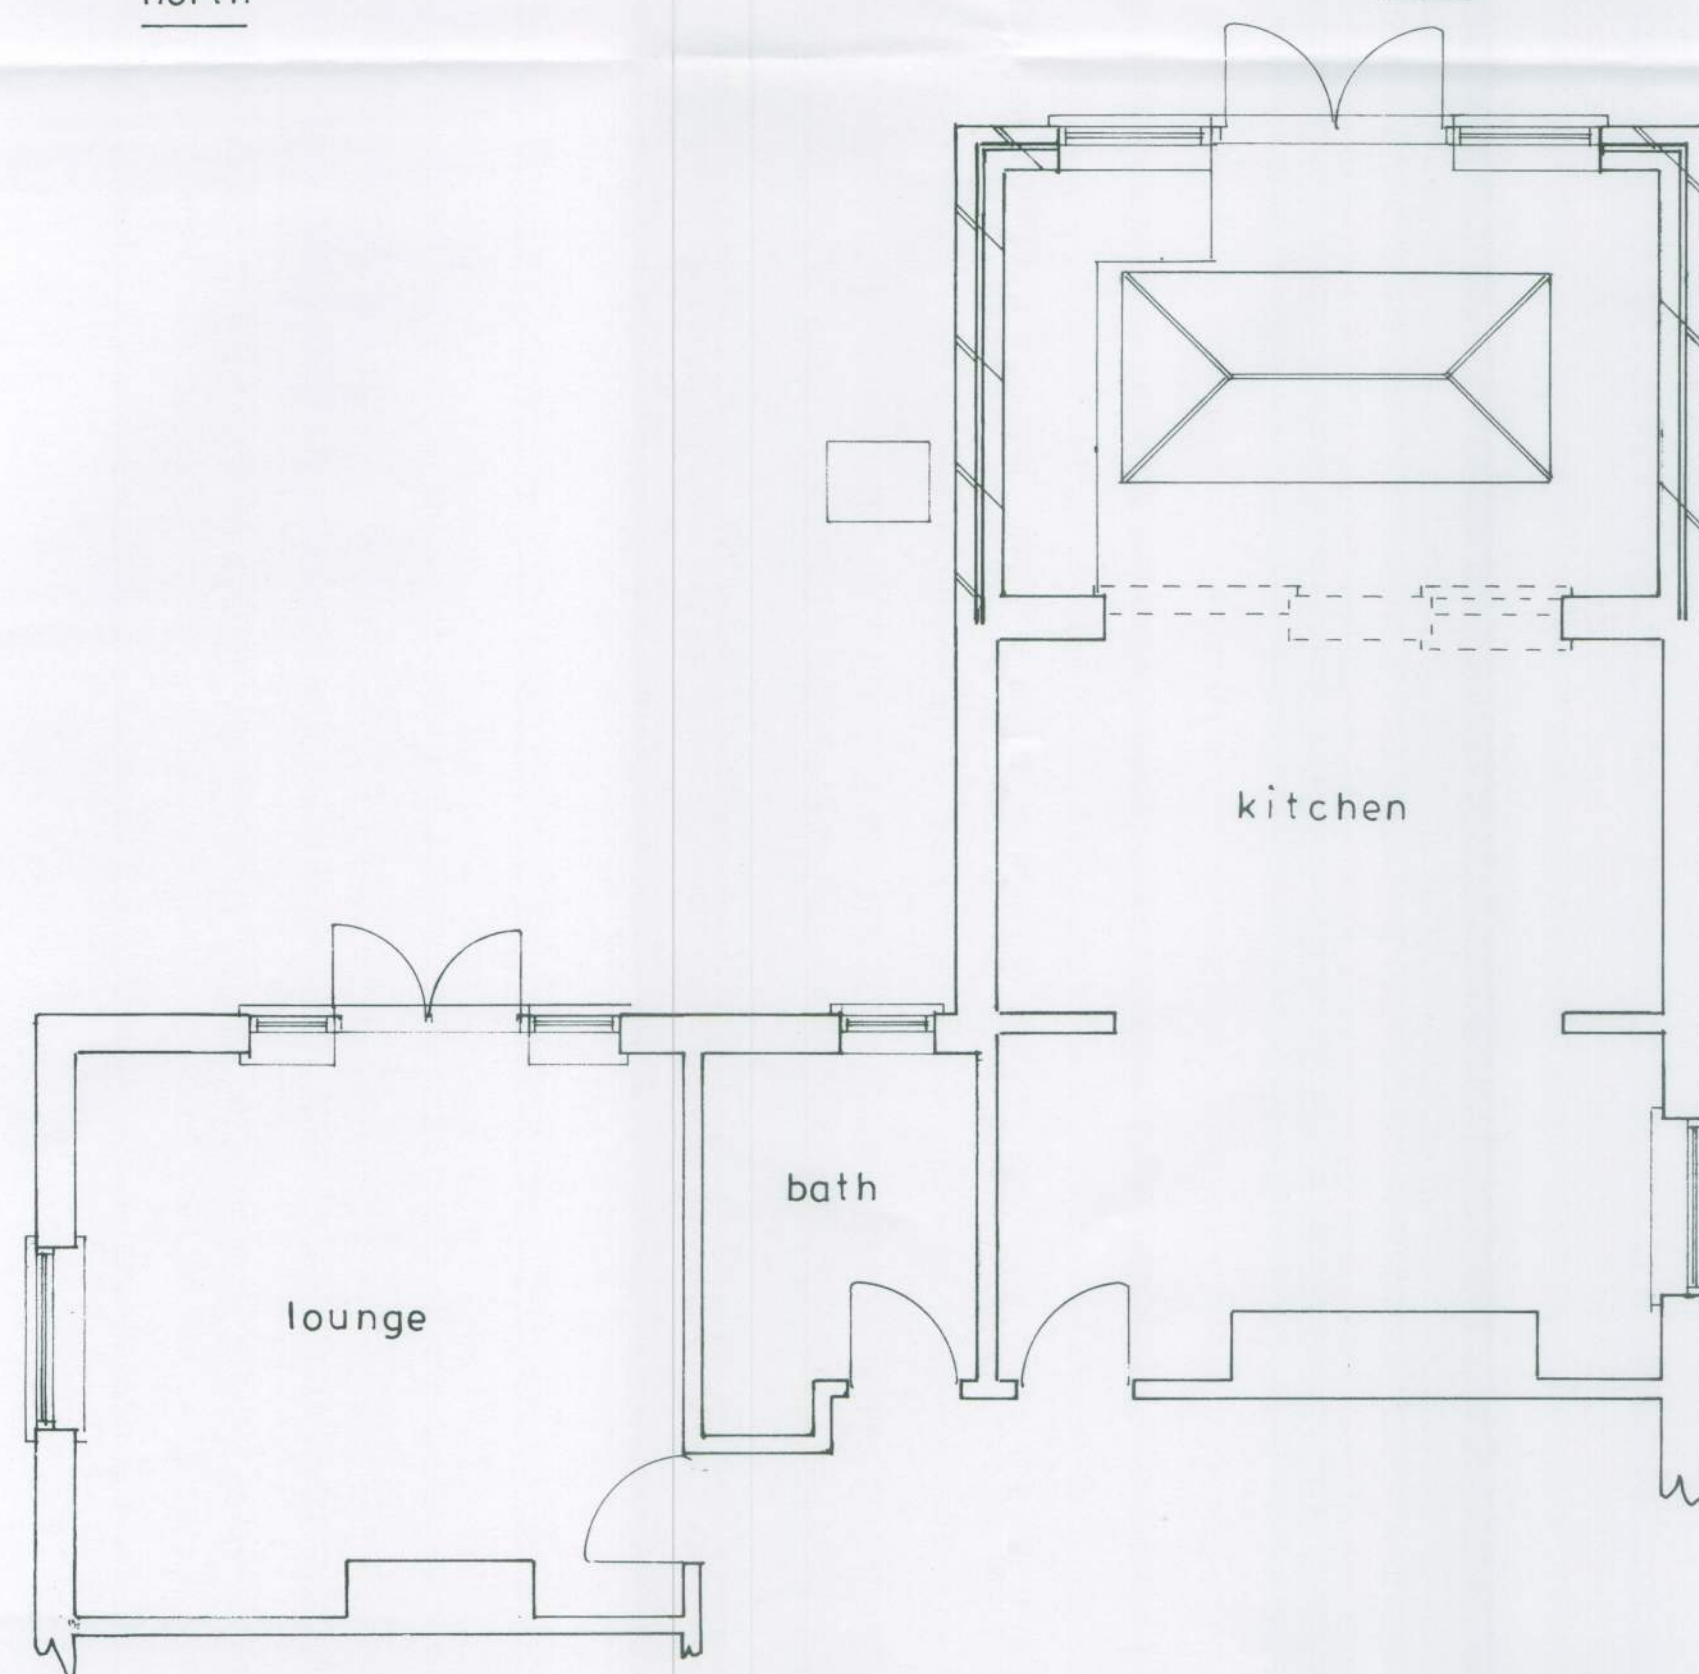


Plan
1 : 50

BOUNDARY

3150

Ordnance Survey
Paper Map Copying
Licence No.
100056538

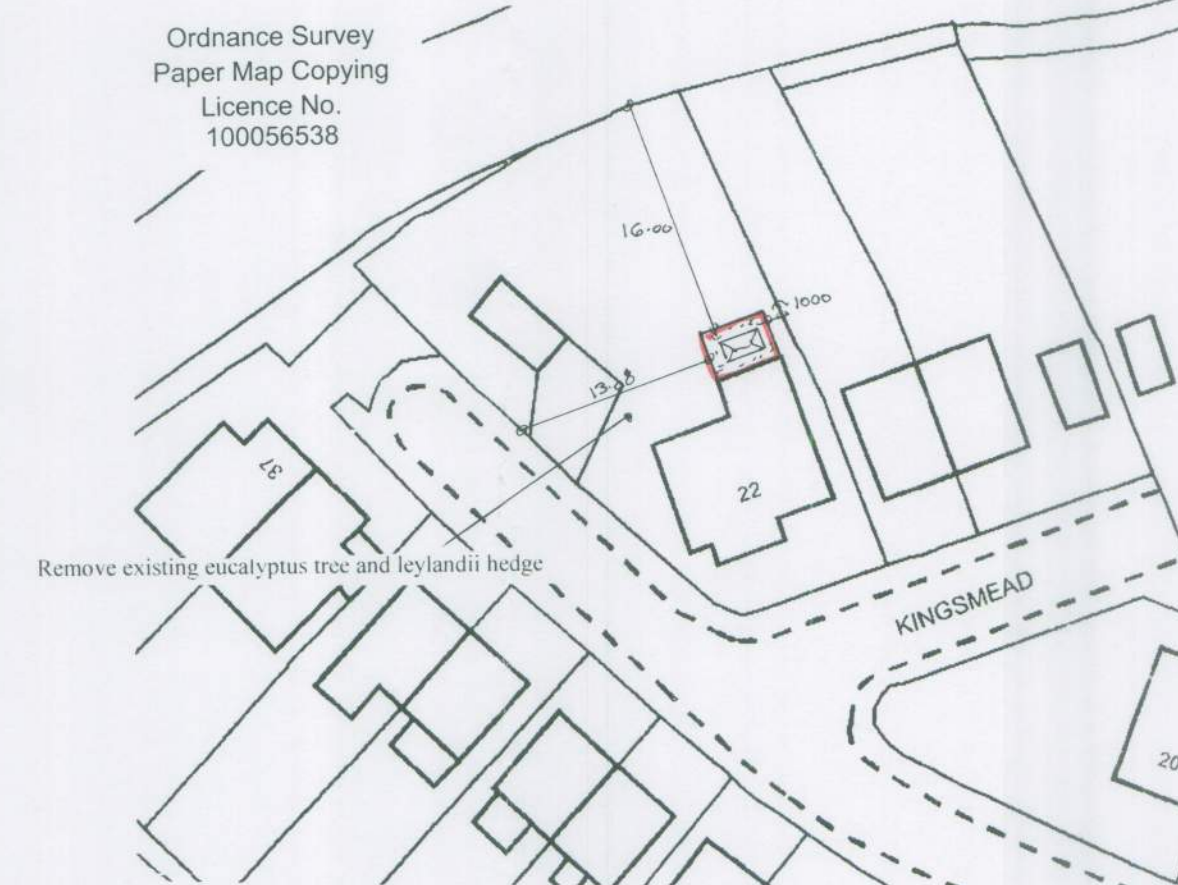

block plan

1 : 500



location plan

1 : 1250



sheet 1 of 2

Proposed

PROPOSED SINGLE STOREY EXTENSION AT 22, KINGSMEAD, FELPHAM FOR MR. P. LOWE.

Bryan Butcher
Rainbow Cottage
Nyetimber Lane
Bognor Regis PO21 3JX
01243 266871
07973 233442
bryan.butcher@btinternet.com
www.bryanbutcher.com