EXISTING GROUND FLOOR PLAN

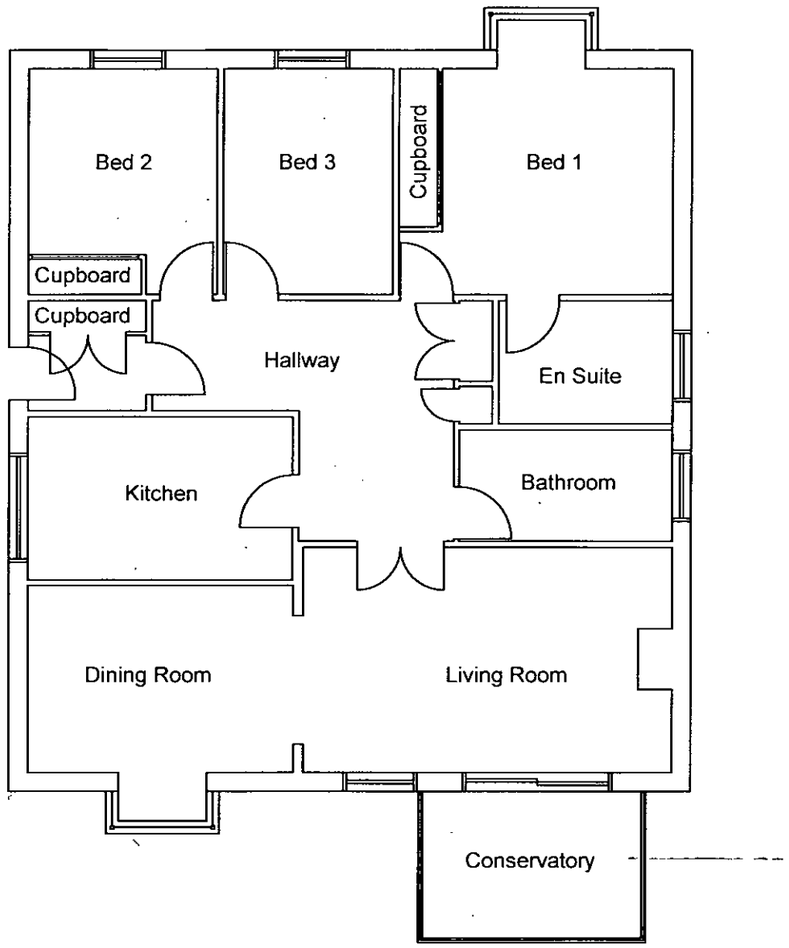

PROPOSED GROUND FLOOR PLAN

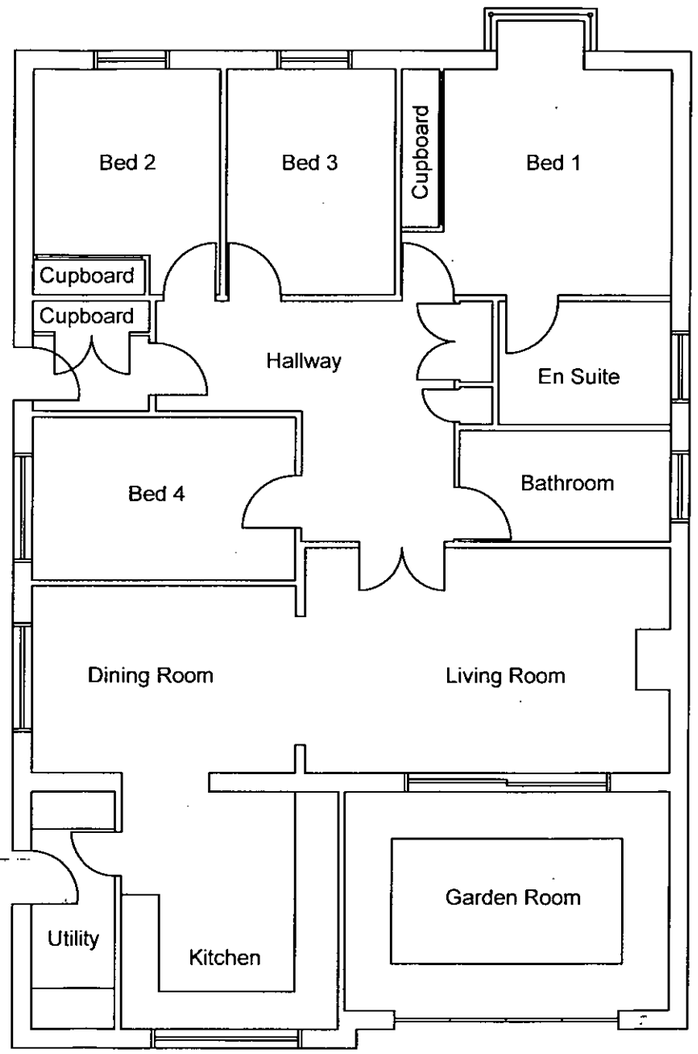

Notes

N

NOTE:
1, This drawing is to the scale specified
2, This drawing is for information only

	Amendments	by	Date
f			
e			
d			
c			
b			
a			

Job Title

9 First Avenue, Felpham,
Bognor Regis, West Sussex,
PO22 7LG

Drawing

Existing & Proposed
Floor Plans

Scale 1:100

Drg.No. DI 001

Drawn by

Traced by

Checked by

Date June 2013

ARUN DISTRICT COUNCIL FP/116/13/PDH