


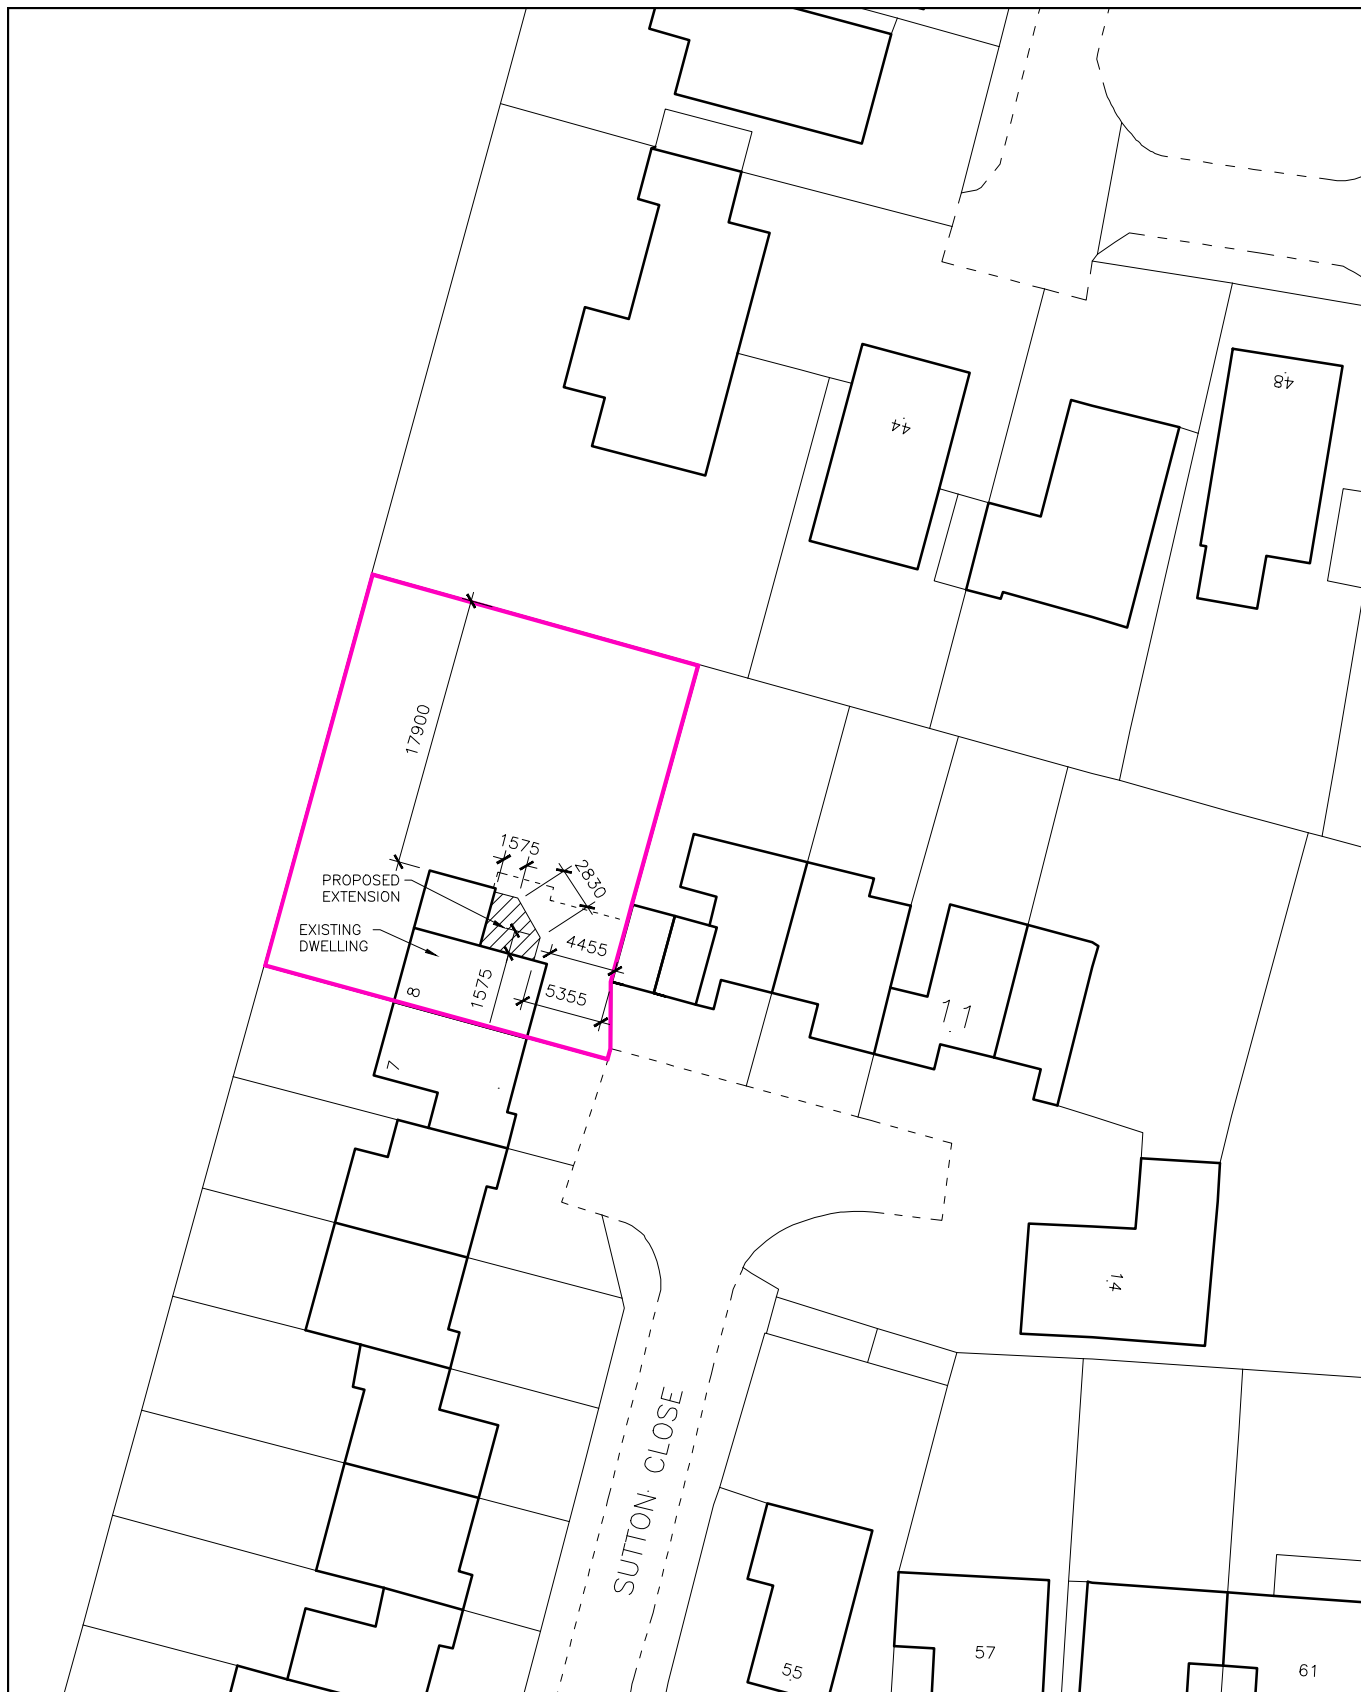

BLOCK PLAN

DWG. NO.: BD575 BP01
 DATE: 08 05 2017
 ADDRESS OF SITE: 8 SUTTON CLOSE, BOGNOR REGIS WEST SUSSEX PO22 8EY
 SCALE: 1:500 @ A4
 OS LICENCE NO.: 100041040
 ACCOUNT NO.: 792-1
 ORDER NUMBER: BW1-726308-14571-080517
 DATE OF DOWNLOAD: 08 05 2017



OS map Extracted from Blackwell Business Services/(www.blackwellmapping.co.uk) / CROWN COPYRIGHT 2017