


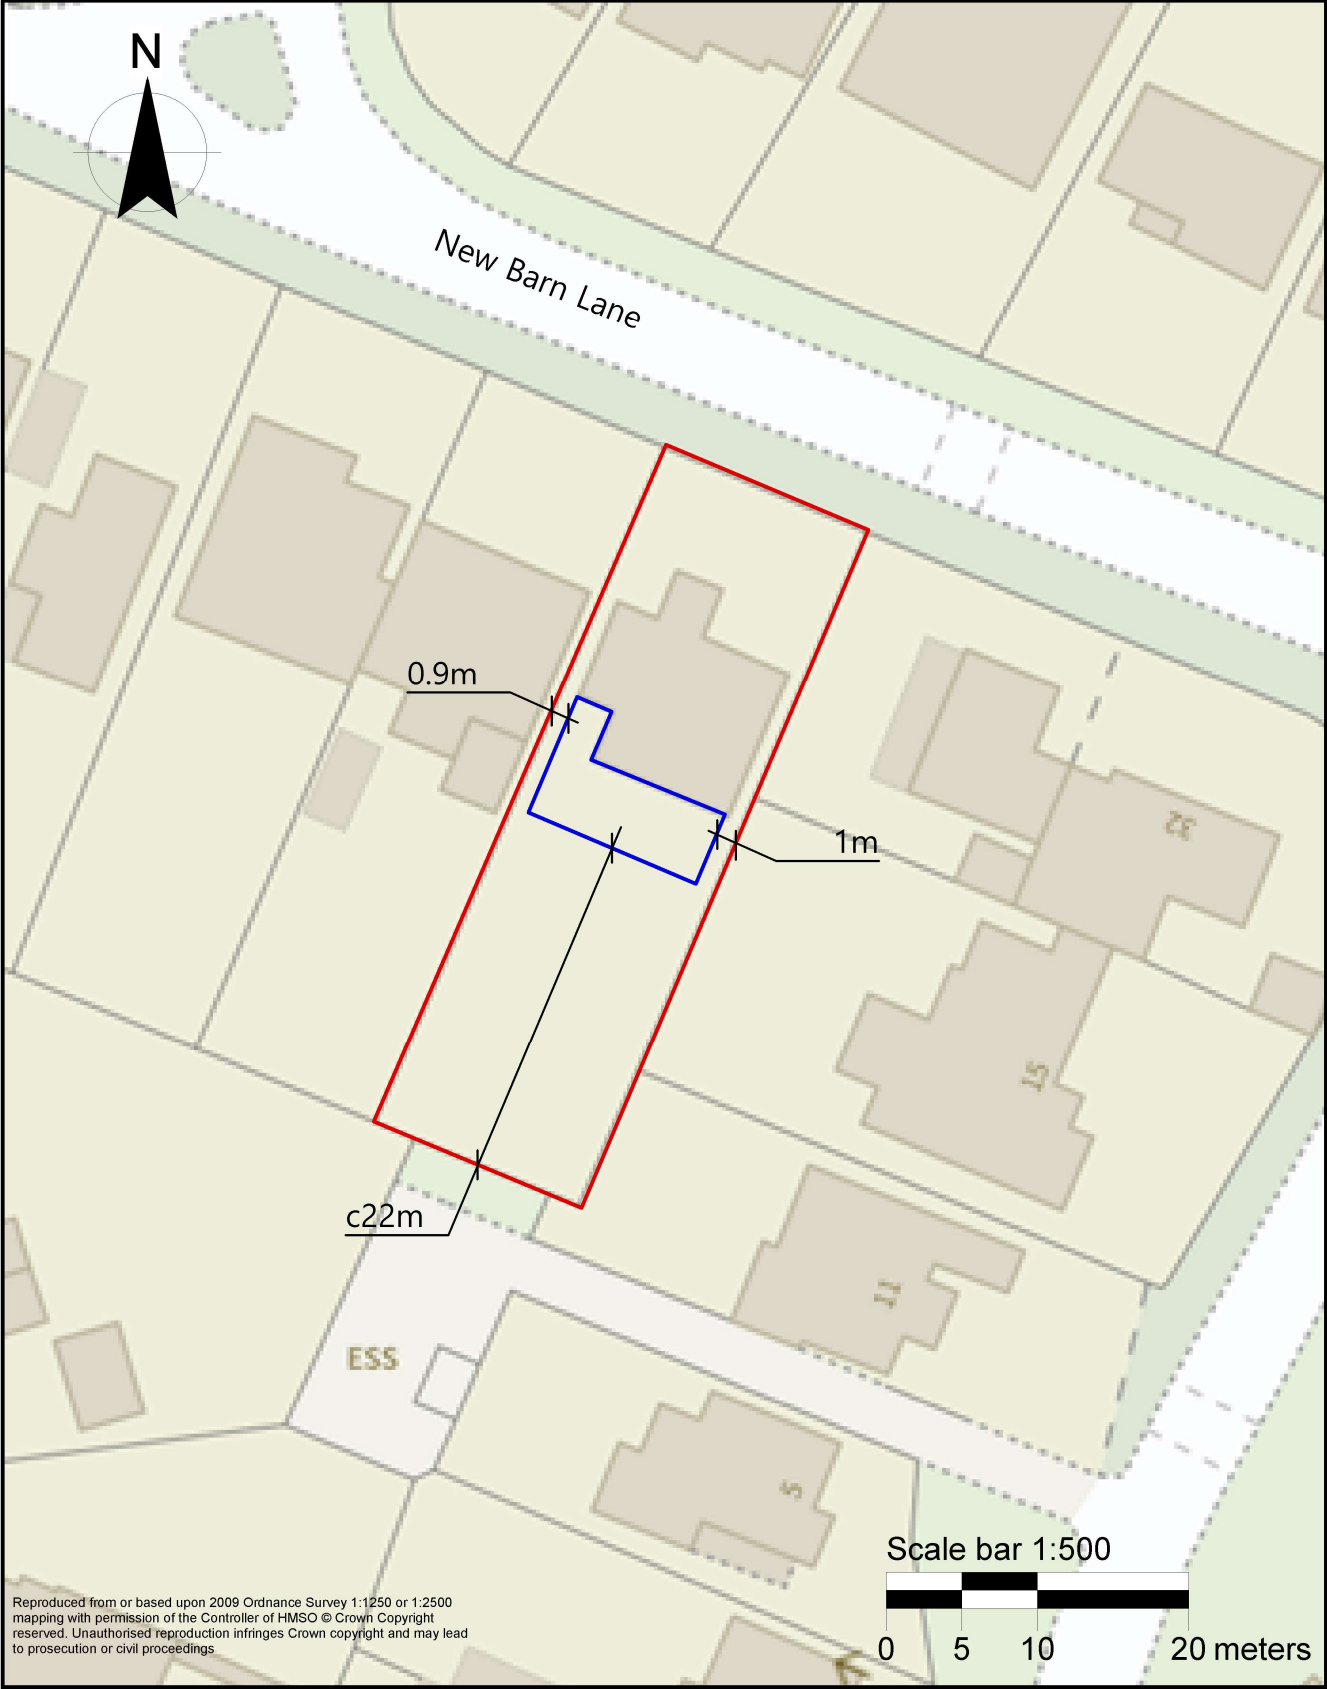

Block Plan (Extract from Ordnance Survey)
Scale 1:500
Outlined in red shows the boundary of 28 New Barn Lane.
Outlined in blue shows the position of the rear extension.

All dims and details to be checked on site prior to any commencement of work. This plan is not a full specification or schedule of work and has been produced solely for the purpose of obtaining the necessary local authority consents/approvals For Party Wall etc. Act 1996 see Government booklet or website.	Status:		Client:	Revision: A	Project: Rear extension and alterations
	Preliminary	☐ Tender ☐	Mr J Farci 28 New Barn Lane Felpham Bognor Regis West Sussex PO22 8LN	Scale: 1:500 @A4	Content: Block plan
	Planning	☒ Construction ☐		Date: Sept 26	
	Building Regulations	☐ As Built ☐		Dwg No: JF1b	