PROPOSED STREET SCENE. 1.

APPROVED STREET SCENE.

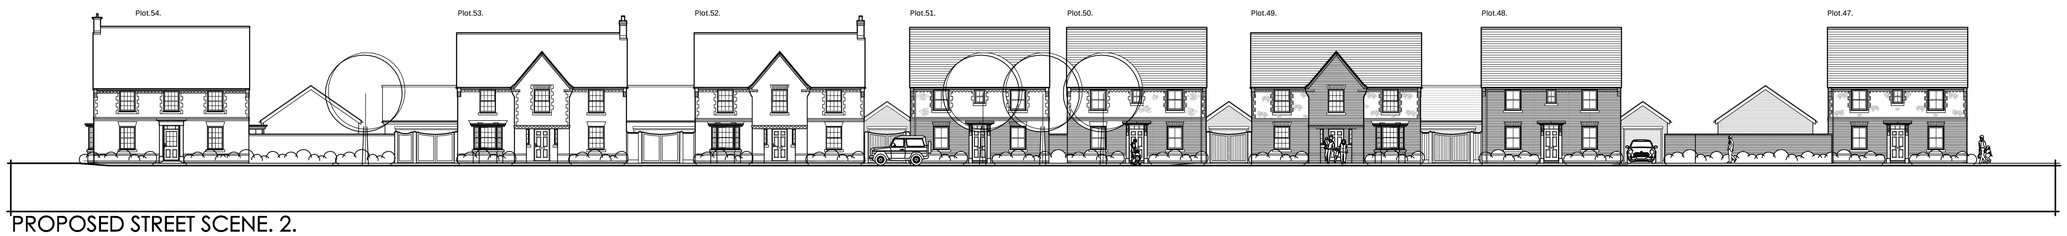

PROPOSED STREET SCENE. 2.

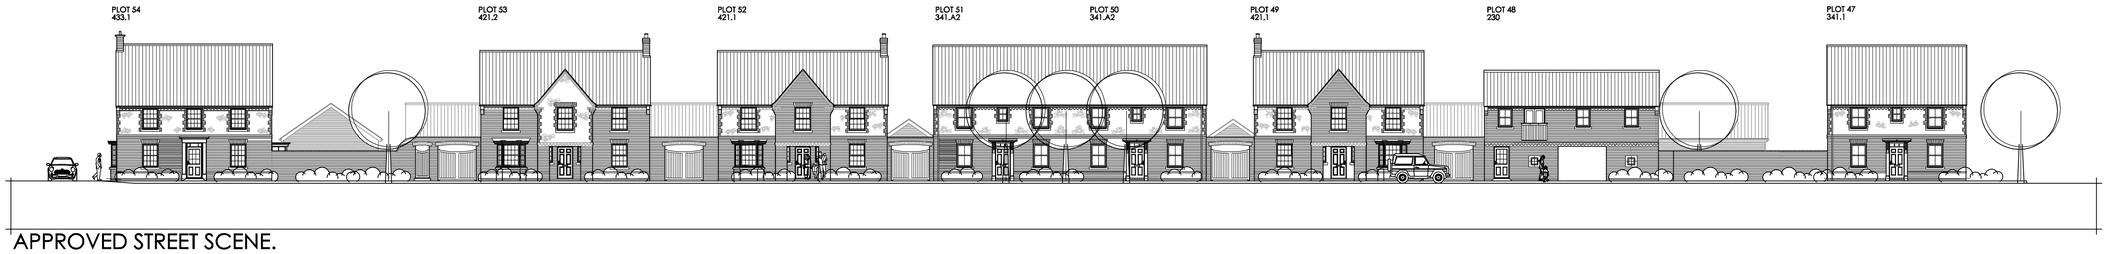

APPROVED STREET SCENE.

1:200 0 2 4 8 14 20.M.

Drawn by : CMI Checked by :

Date: MAY'12

© This drawing and the works depicted contains information that is the copyright of Carlton Design Partnership Ltd. This drawing may also contain copyrighted information of third parties. This drawing or part thereof may not be reproduced, re-used or altered except with the written permission of the originator. No liability will be accepted for amendments made by third parties. Scaled measurements must not be taken from this drawing. Any discrepency or disparity must be notified to the originator in writing. This drawing may contain Ordnance Survey Data that is subject to Crown Copyright. All Rights reserved.

Revisions

Rev	Date	Drawn	Checked

Project:
FELPHAM.
PHASE 1, REPLAN.

Drawing Title:
STREET SCENES.
COMPARISON DRAWING.

DAVID WILSON HOMES

carlton design partnership

Milton House, 339-349 Ringwood Road, Southampton, SO14 6HW tel: 023 8071 8400
carlton-design.partnership.ltd reg:2352415 registered office: 7 Trinity 1st Old Christchurch Rd BH1 1JU

Scale: 1:200 @ A1

Drg No: STREET SCE/PH1/120524/02 Rev: