



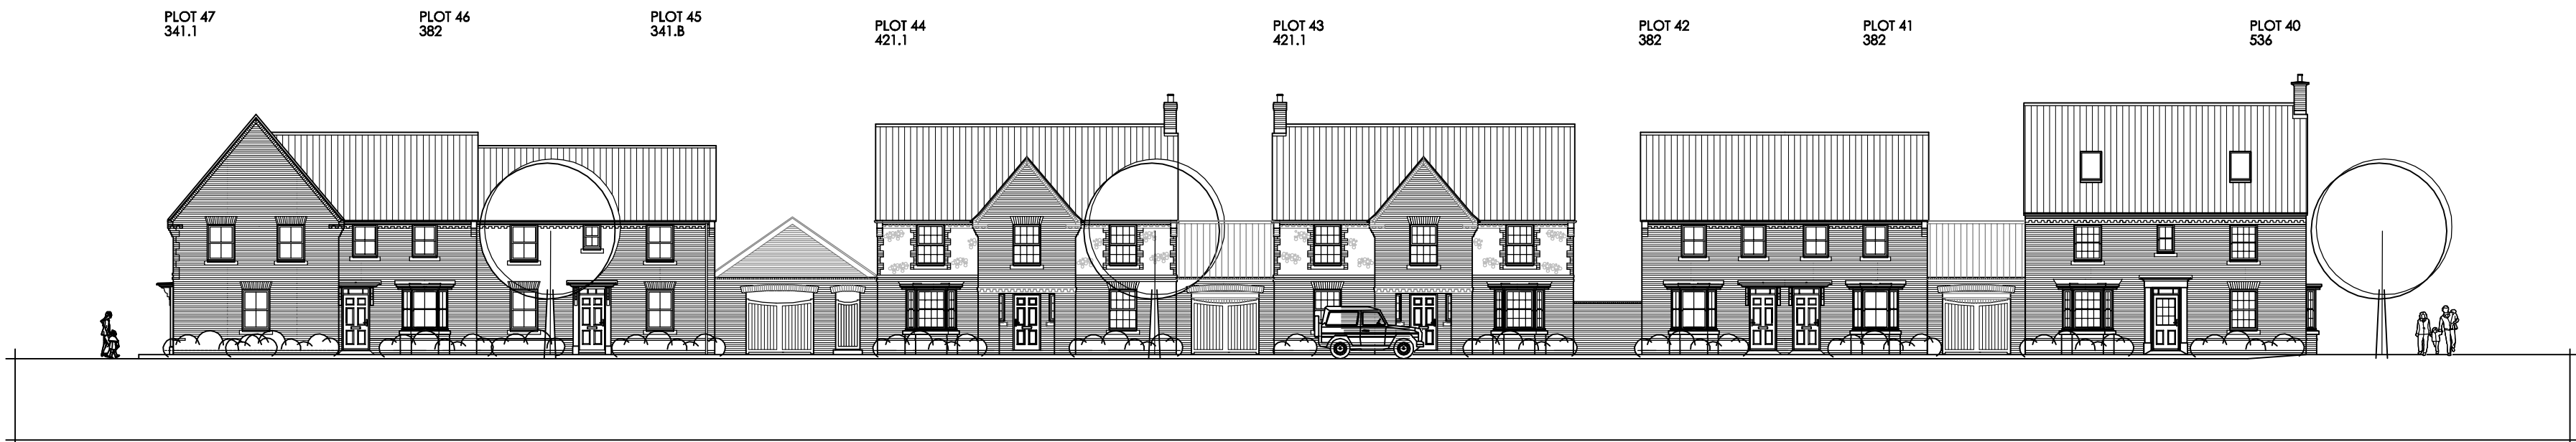


PROPOSED STREET SCENE. 1.



APPROVED STREET SCENE.

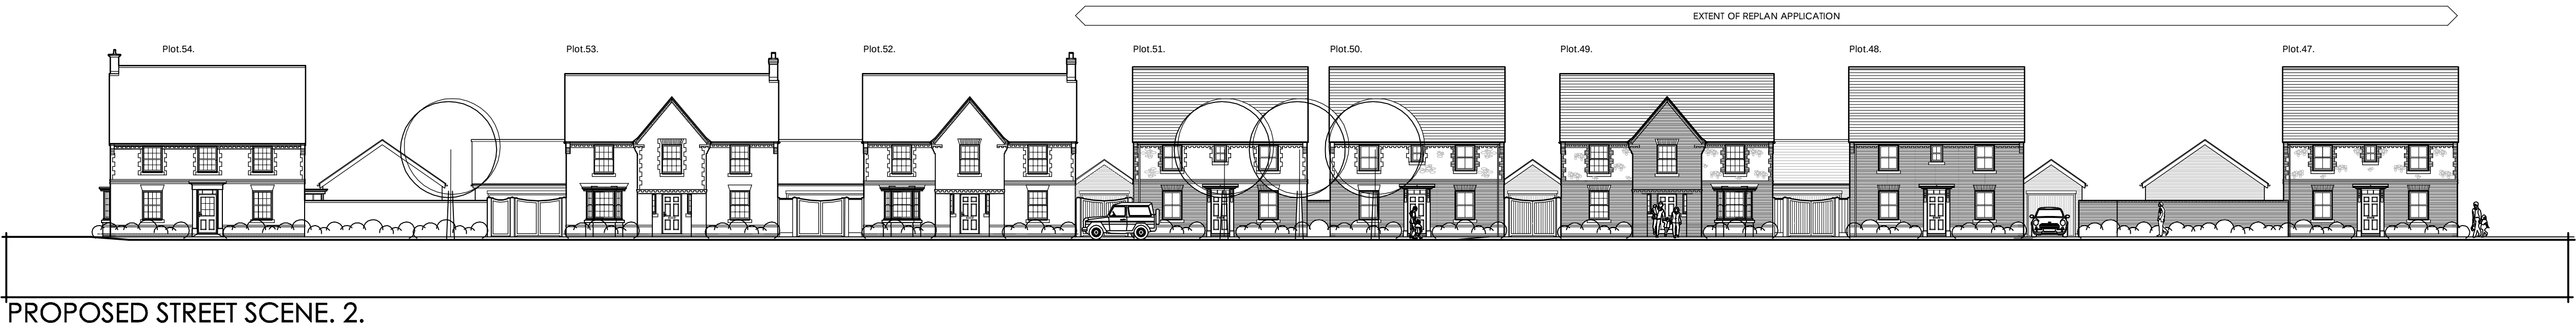

PROPOSED STREET SCENE. 2.

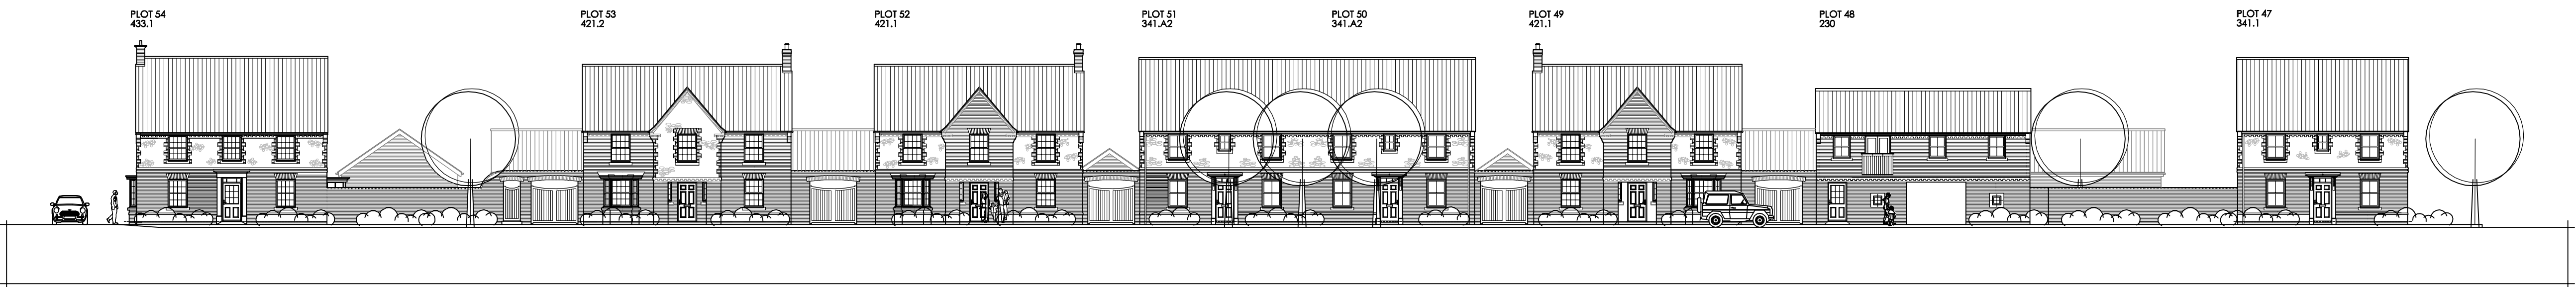

APPROVED STREET SCENE.

