


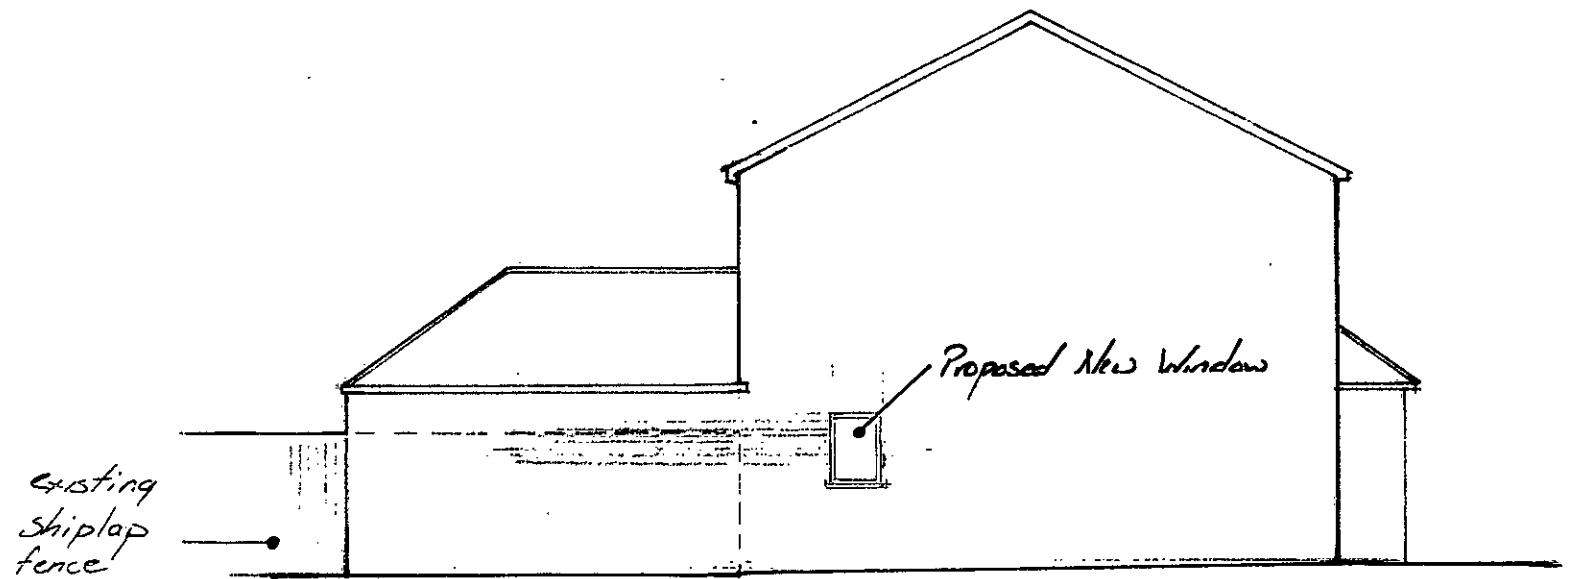


PROPOSED SIDE ELEVATION

No 8 DRAKE PARK
ELEVATIONS

Scale 1:100

Dra N° JW/AB/MS/A.

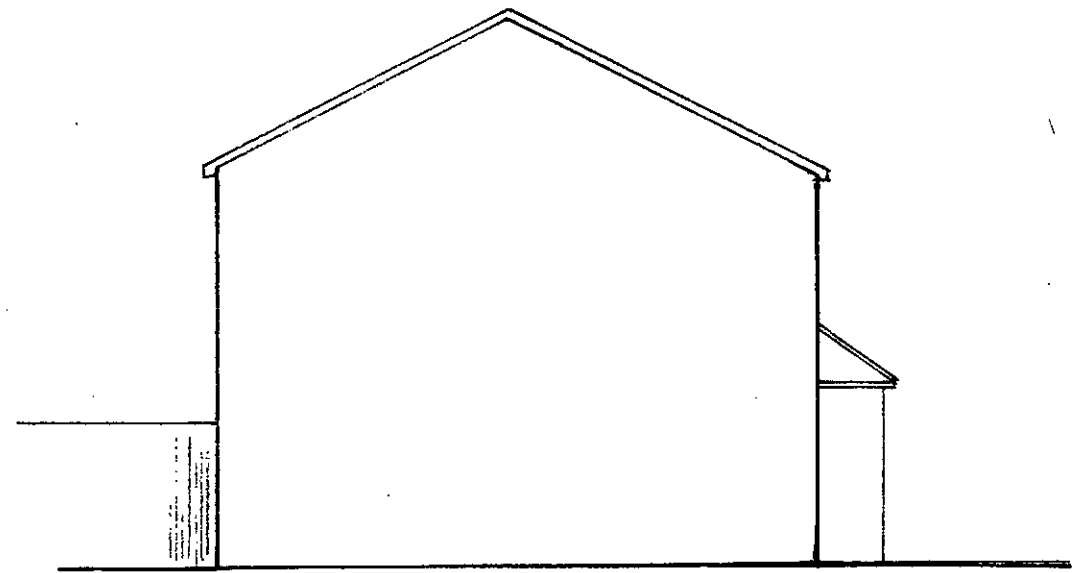

EXISTING SIDE ELEVATION