
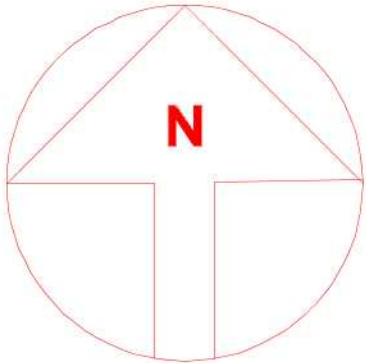


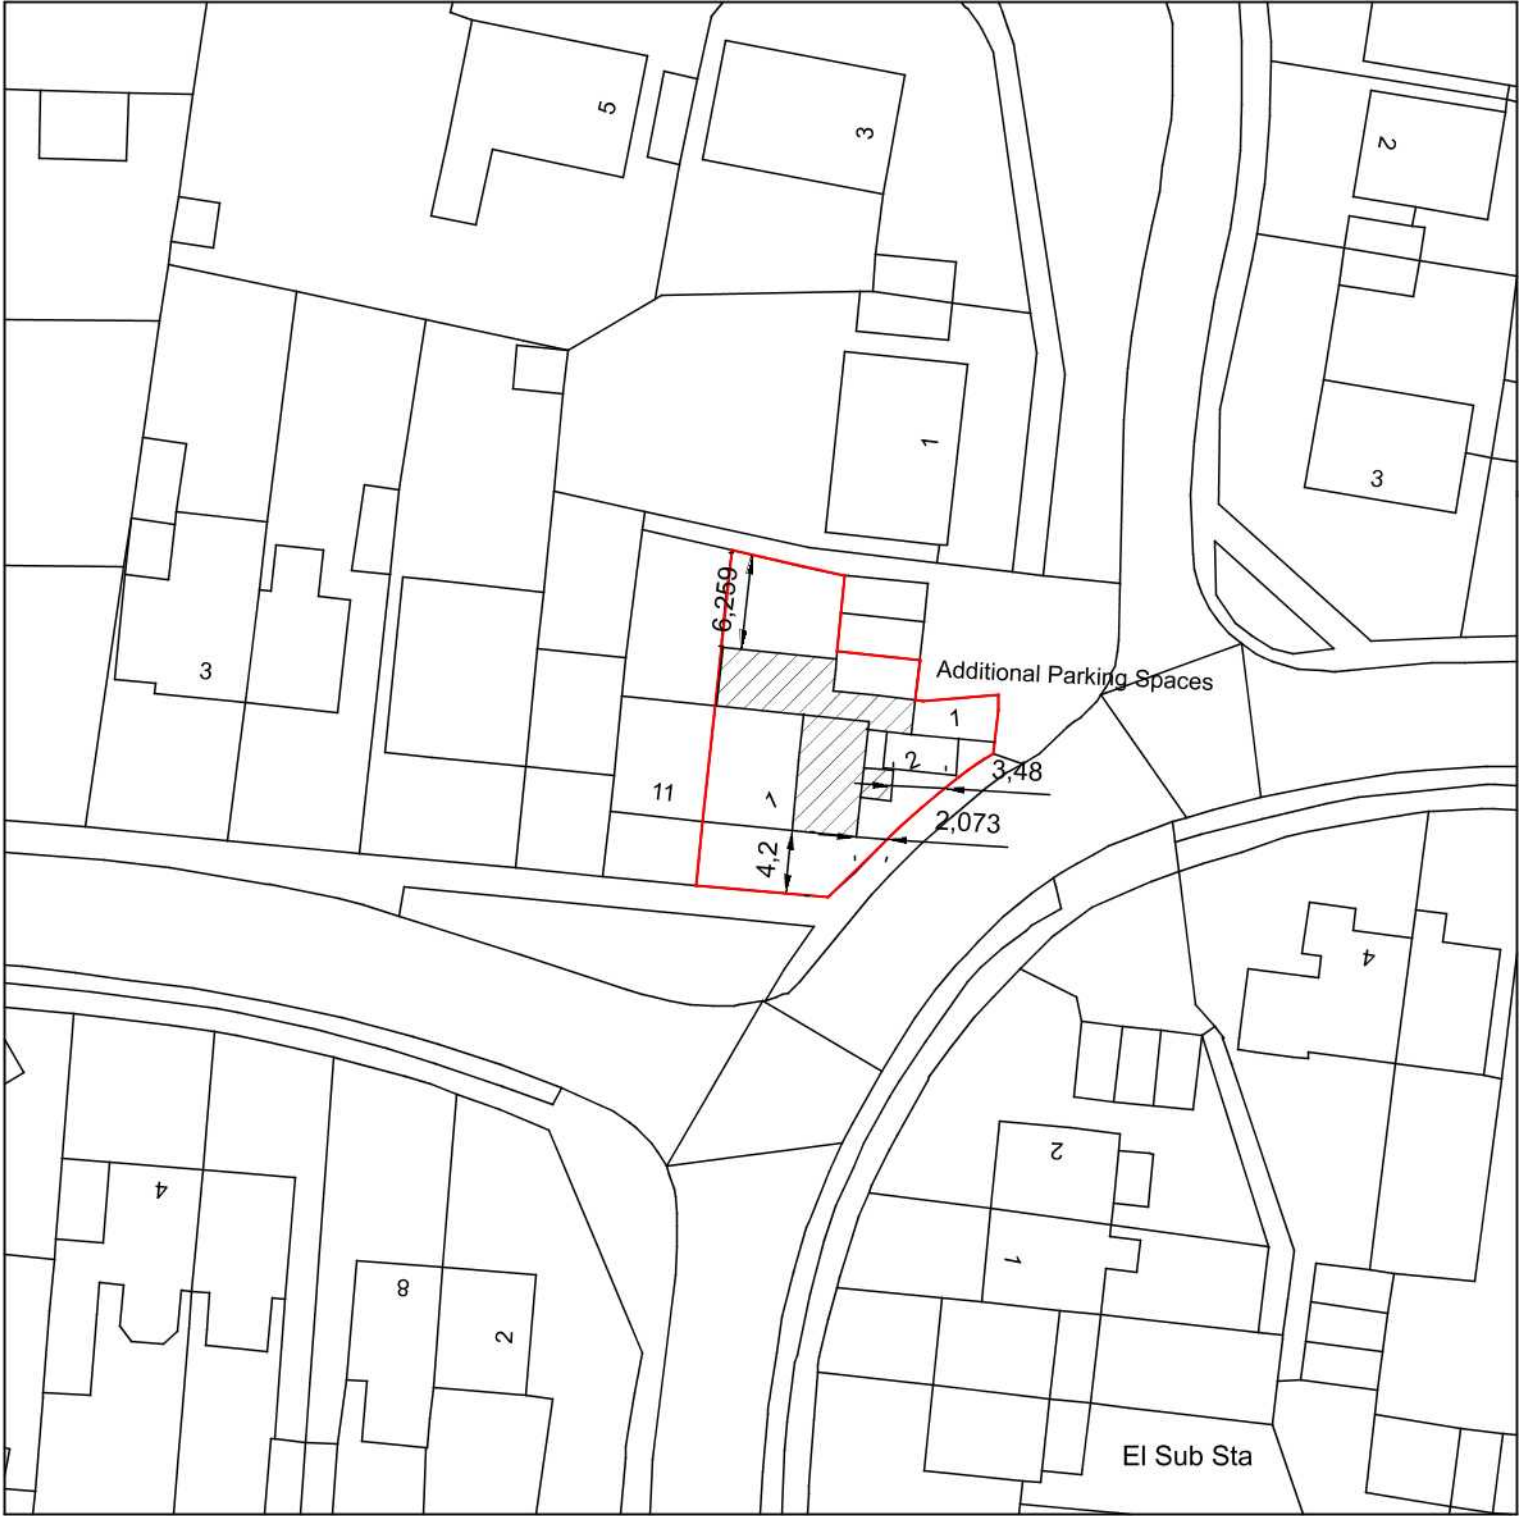

| REVISIONS   |                   |
|---|-------------------|
|   |                   |
|   |                   |
|   |                   |
|   |                   |
|   |                   |
| <b>Notes</b><br>1. These are computerised drawings for the purposes of obtaining planning & building regulations approvals & are based on certain overall measurements.<br>2. Dimensions shown must not be relied upon and must be checked on site and verified prior to commencement of work.<br>3. Where applicable this drawing is to be read in conjunction with other consultants' drawings & calculations.<br>4. Do not scale from these drawings, except for planning purposes<br>5. Any Work undertaken prior to Planning and Building Regulations Approval is done so entirely at the Client/Contractors own risk<br>© 2020 - T. Murray |                   |
| <b>TIM MURRAY CBuildE MCABE</b><br>BUILDING CONSULTANT<br>48 Pier Road<br>Littlehampton West<br>Sussex BN17 5LP<br><br>01903 730228   |                   |
| <b>PROJECT DETAIL</b><br>1, MORNINGTON CRESCENT, FELPHAM<br>WEST SUSSEX, PO22 8HL   |                   |
| TWO STOREY AND SINGLE STOREY EXTENS<br>FOR:   |                   |
| DRAWING<br>BLOCK PLAN<br>DATE: NOVEMBER 2020<br>DRAWN: T. Murray   | SCALE<br>1/500@A3 |
| DRAWING: 20/74/4   | REVISION:         |
|   |                   |