THE COPYRIGHT DESIGN & PATENTS ACT 1988
THIS DRAWING IS THE COPYRIGHT OF BRIAN SELLARS ASSOCIATES, AND MUST NOT BE COPIED/REPRODUCED, IN WHOLE OR IN PART, BY ANY METHOD WHATSOEVER, WITHOUT THE WRITTEN AUTHORISATION OF BRIAN SELLARS ASSOCIATES

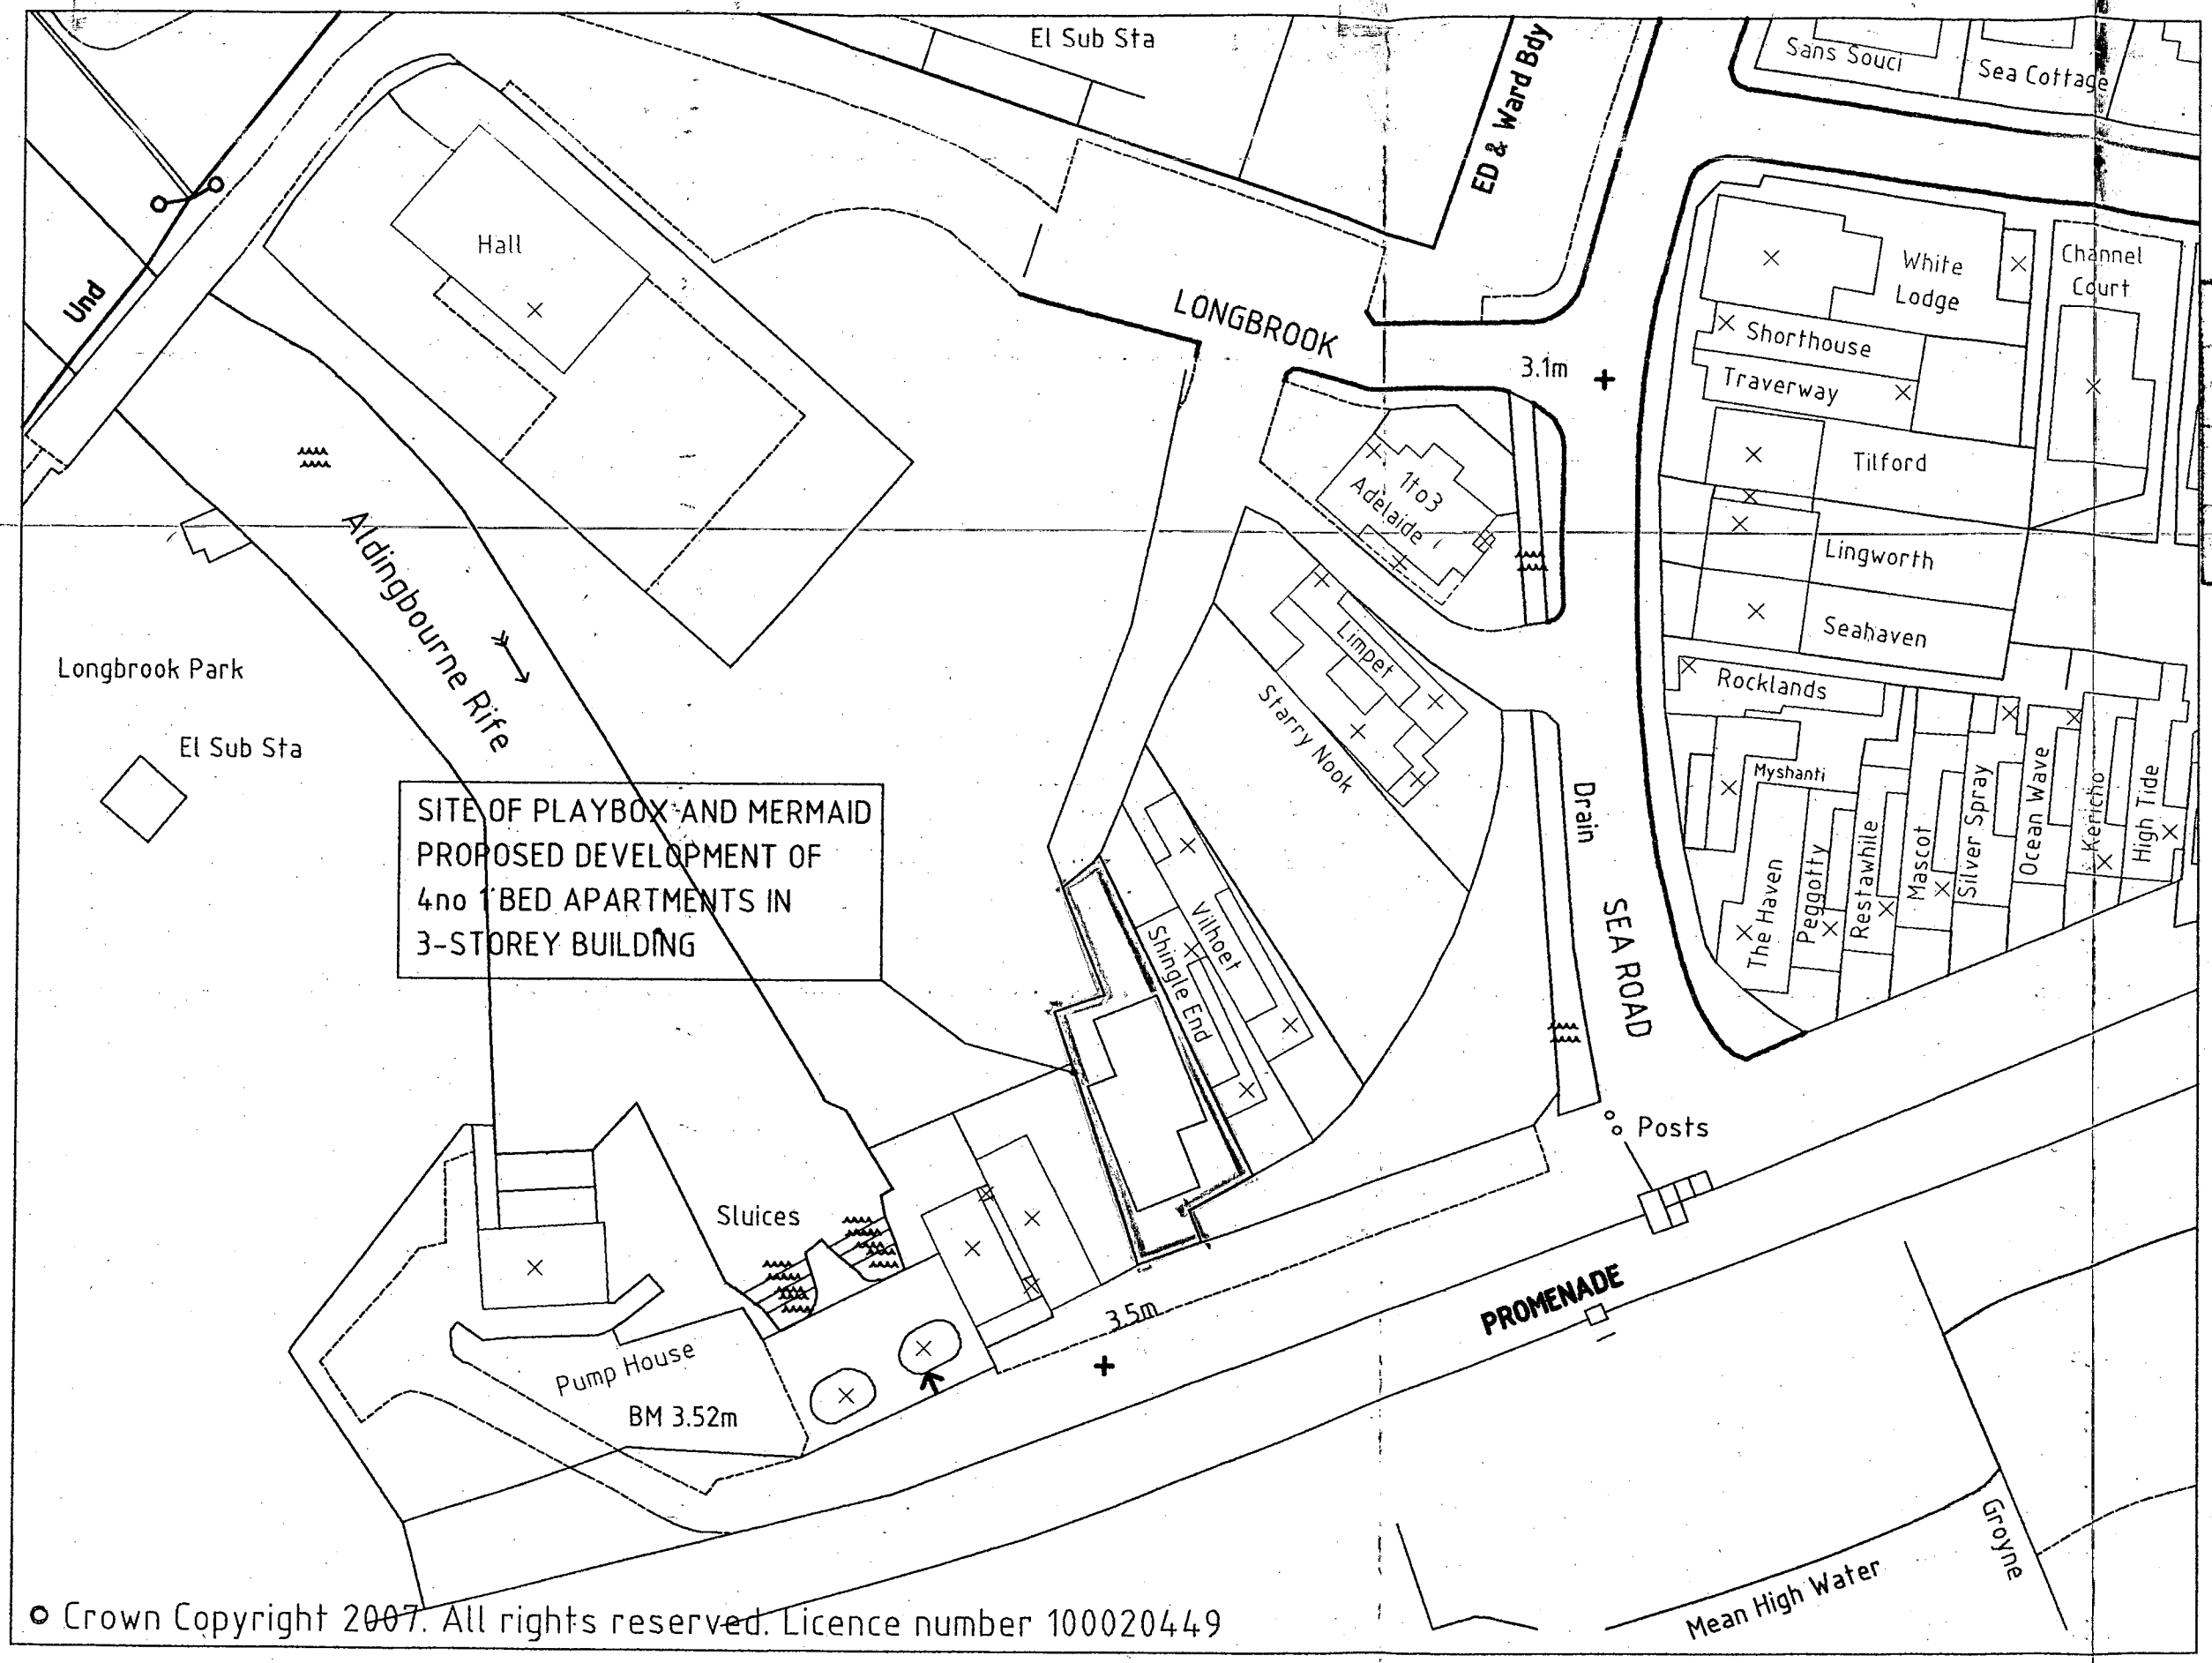

© Crown Copyright 2007. All rights reserved. Licence number 100020449

A... L...

No. FP 121 07

16/5/07

Rev	Amendment	Dn	Date

© BRIAN SELLARS ASSOCIATES 2006
Do not scale dimensions
Figured or Site dimensions only to be used

Project: OUTLINE APPLICATION
DEVELOPMENT OF 4 APARTMENTS
SITE OF MERMAID AND PLAYBOX
OFF SEA ROAD FELPHAM

Client: MR M. MEISELS

Content: BLOCK PLAN

Scale 1:500 | Drawn
Date JAN 2007 | Check

Job No 1098 | Drwg 02 Rev

Chartered Architect
BRIAN SELLARS associates
ARCHITECTURE INTERIORS ILLUSTRATION
The Old Granary
Upper Stoneham
Lewes East Sussex
BN8 5RH
Tel 01273 488080

ARUN DISTRICT COUNCIL FP/121/07/ 16/05/2007