ARUN DISTRICT COUNCIL:FP/121/07/ 16/05/2007

ARUN DISTRICT COUNCIL
No. FP 121 07
RECEIVED 16/5/07

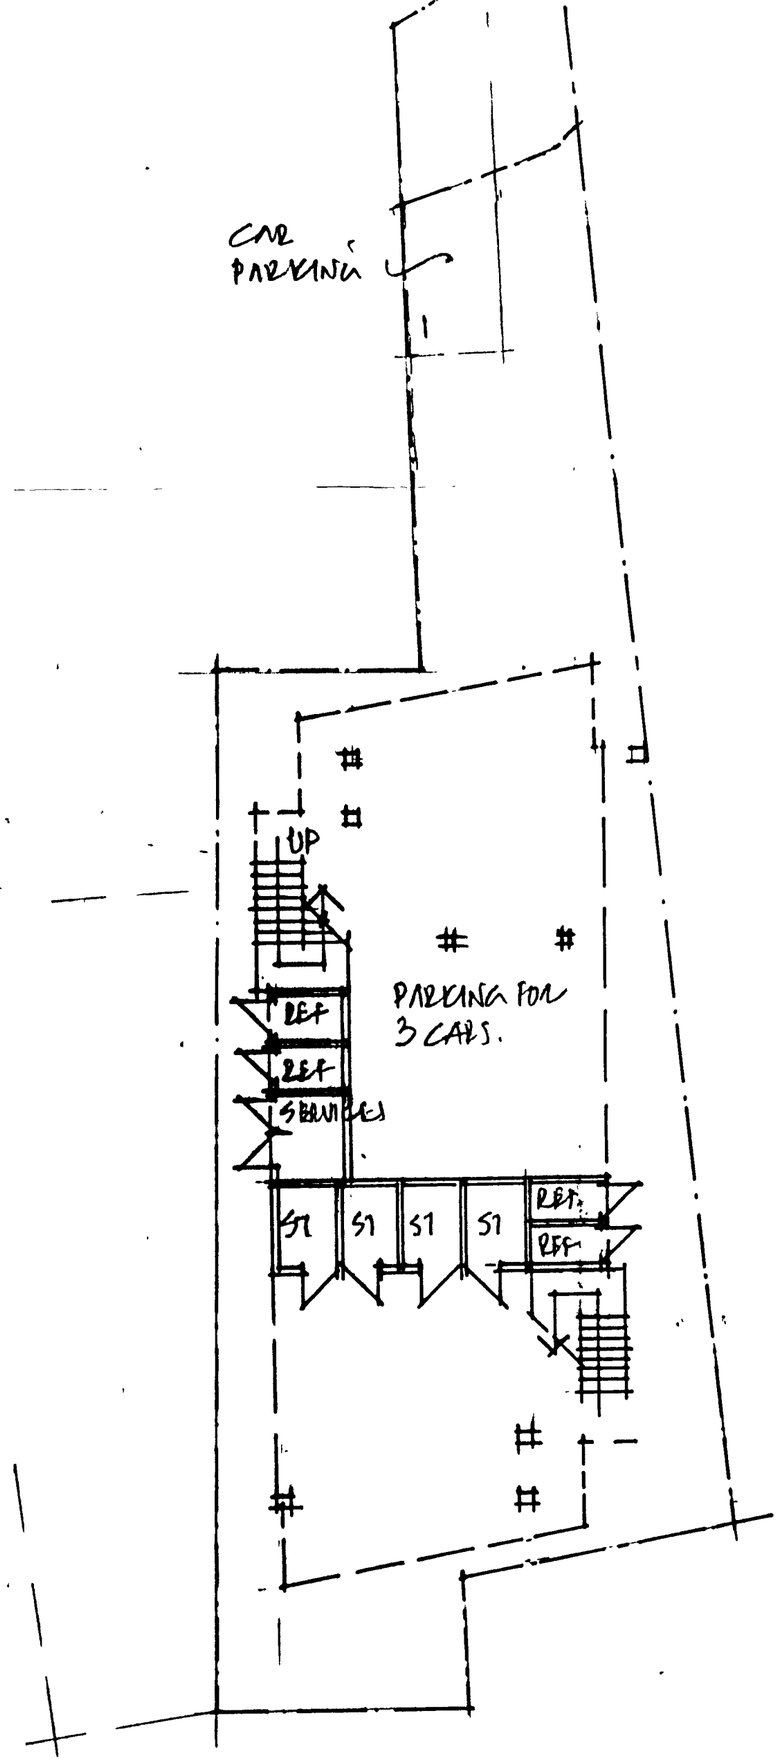

GROUND FLOOR

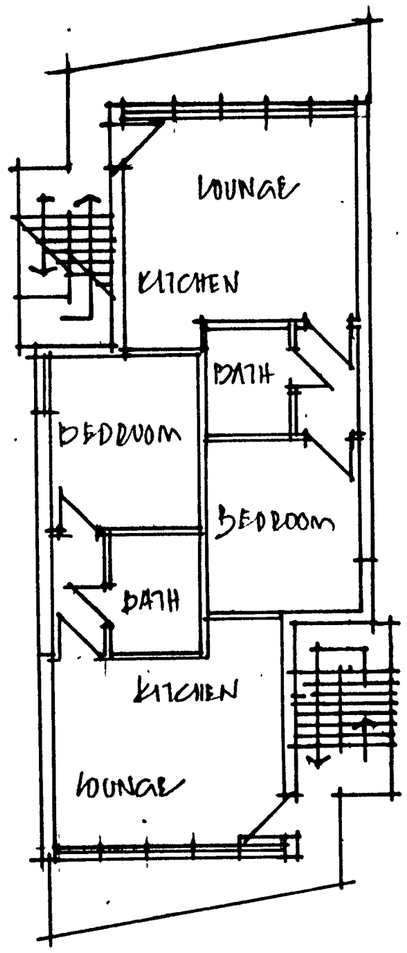

FIRST / SECOND FLOORS

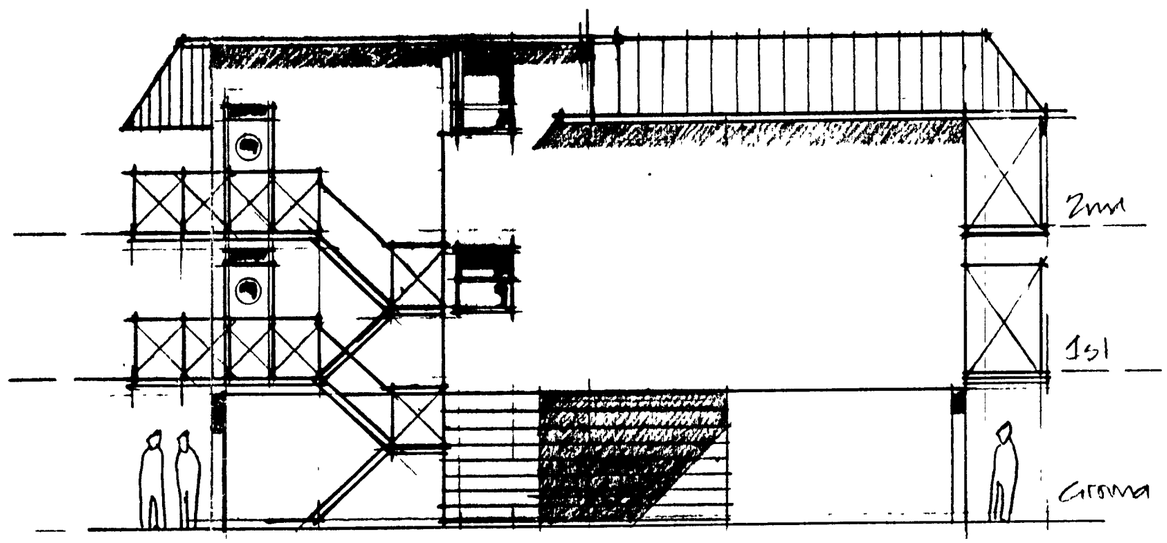

TYPICAL SIDE (EAST) ELEVATION

* INDICATIVE PLANS AND ELEVATIONS FOR ILLUSTRATIVE PURPOSES ONLY *

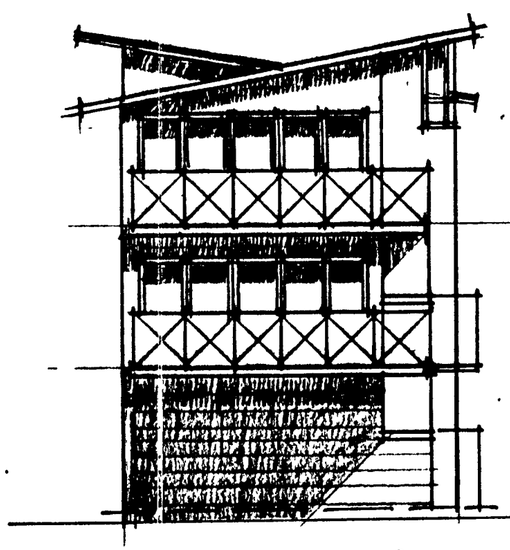

FRONT (SOUTH) ELEVATION

Rev	Amendment	Dn	Date

© BRIAN SELLARS ASSOCIATES 2003
Do not scale dimensions
Figured or Site dimensions only to be used

Project: PROPOSED DEVELOPMENT OF FOUR APARTMENTS "SITE OF MERMAID + PLAYBOX"

Client: MR M. MEISELS.

Content: INDICATIVE PLANS AND ELEVATIONS - ILLUSTRATIVE

Scale 1:100	Drawn BRS.
Date FEB 2003	Check
Job No 1016	Drwg 03. Rev

Chartered Architect
BRIAN SELLARS associates
ARCHITECTURE INTERIORS ILLUSTRATION
The Old Granary
Upper Stoneham
Lewes East Sussex
BN8 5RH
Tel 01273 488080
Fax 01273 488081