




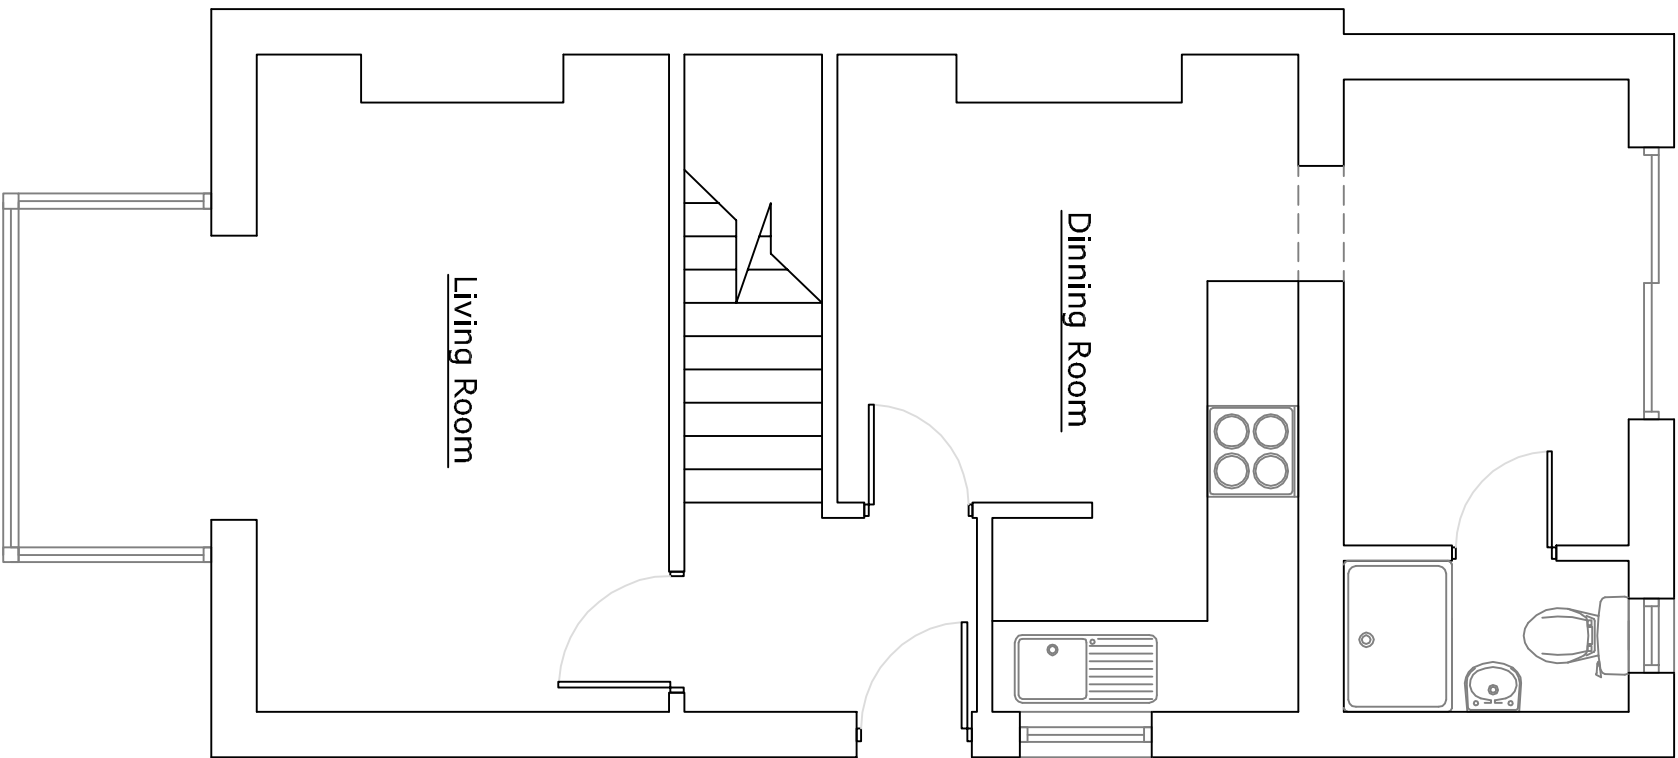

Existing Ground Floor Plan

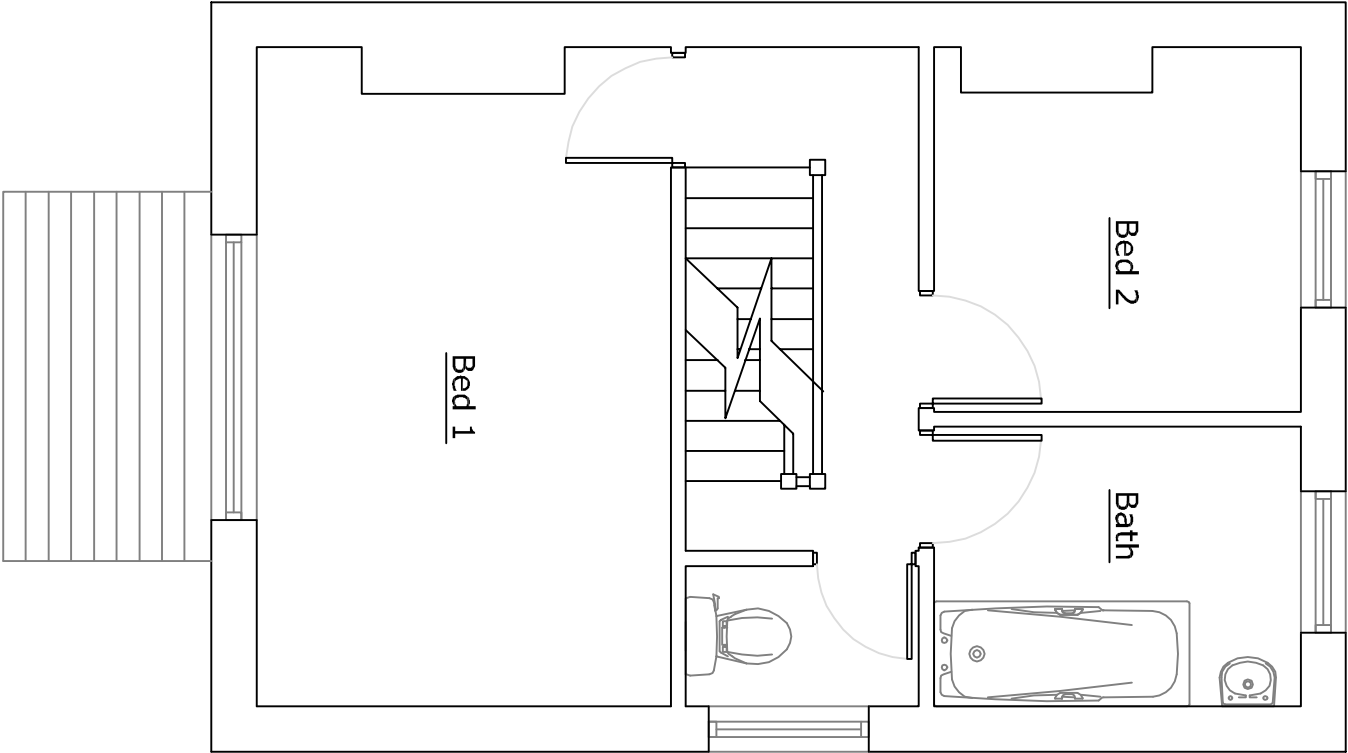

Existing First Floor Plan

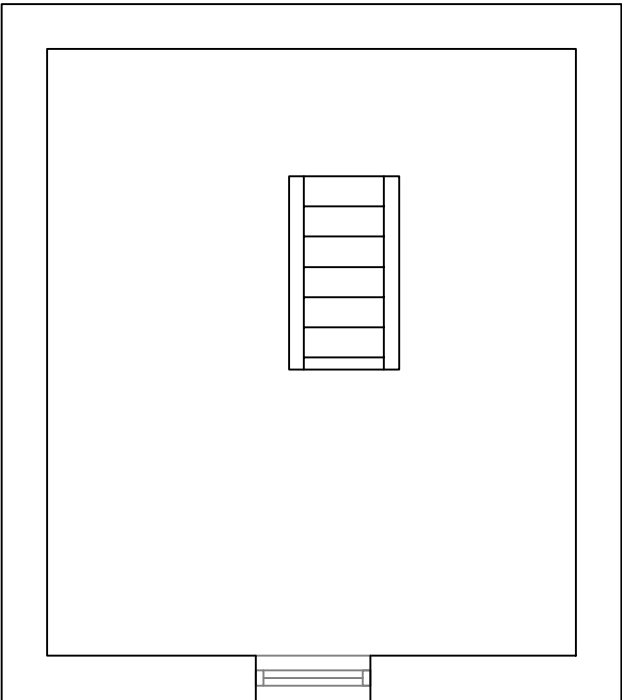

Existing Second Floor Plan

Item ref	Quantity	Title/Name, designation, material, dimension etc			Article No./Reference	
Designed by JD		Checked by	Approved by - date	File name	Date	Scale
					Sept 2010	1:50

Seacroft Outram Road		Alterations	
	01	Edition	Sheet
	0		