


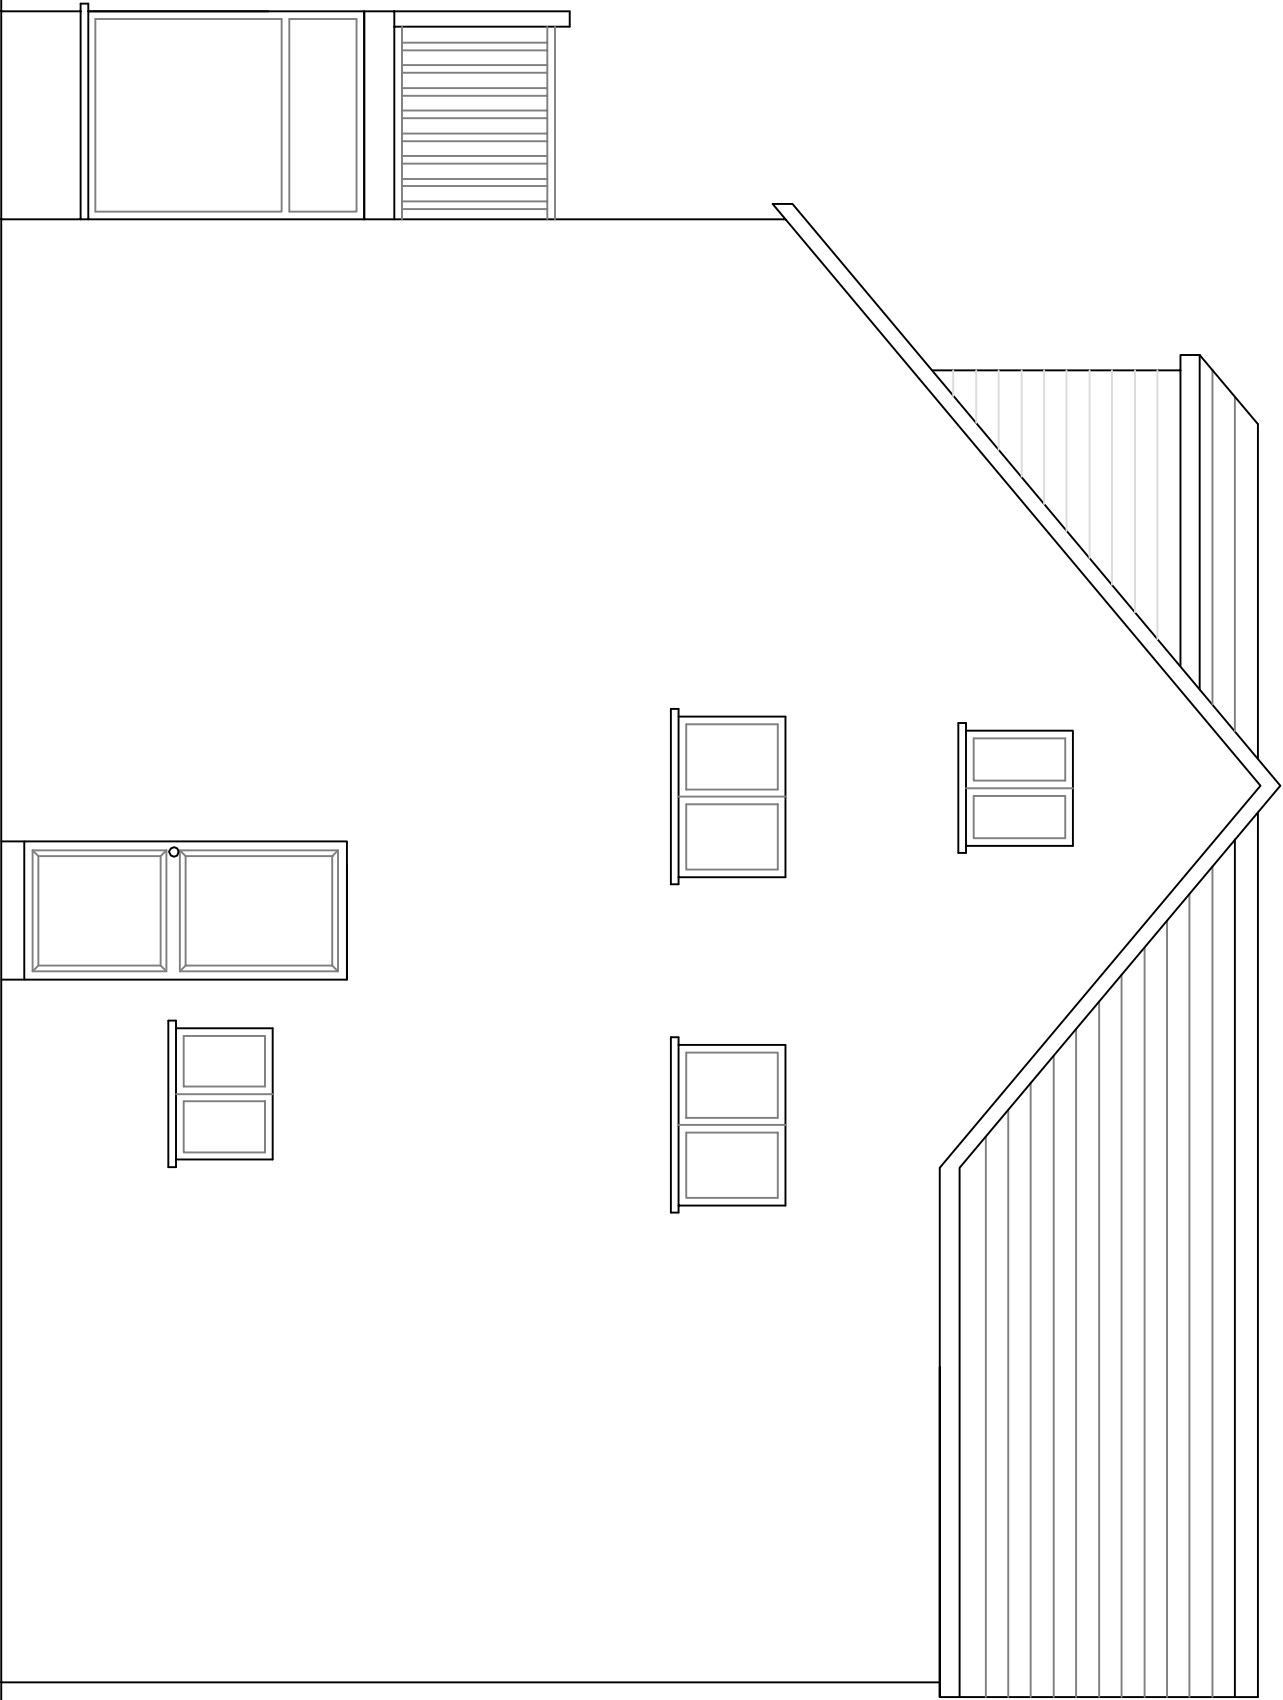

Proposed Side Elevation

Itemref	Quantity	Title/Name, designation, material, dimension etc			Article No./Reference	
Designed by		Checked by	Approved by - date	File name	Date	Scale
JD					Sept 2010	1:50
Seacroft Outram Road				Alterations		
				06	Edition	Sheet
					0	