



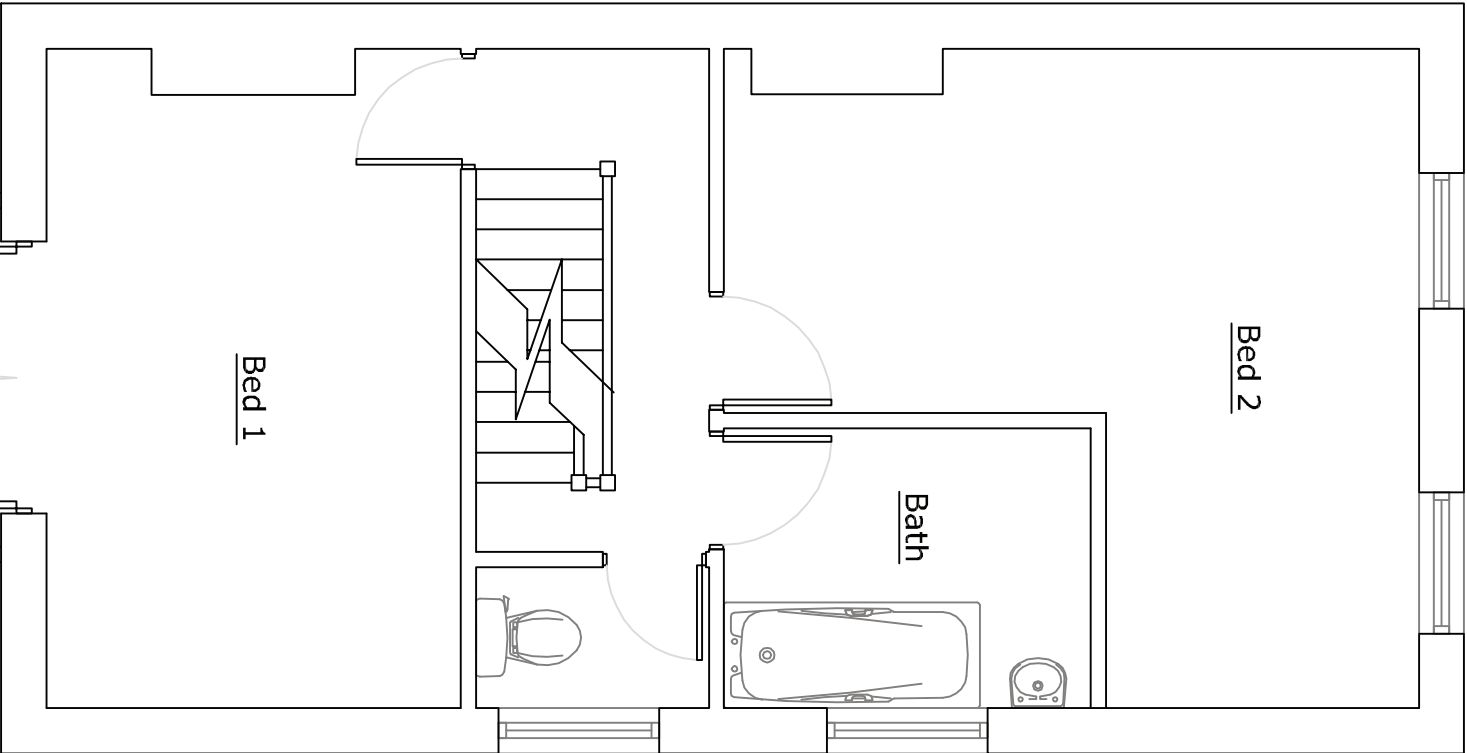

Proposed First Floor Plan

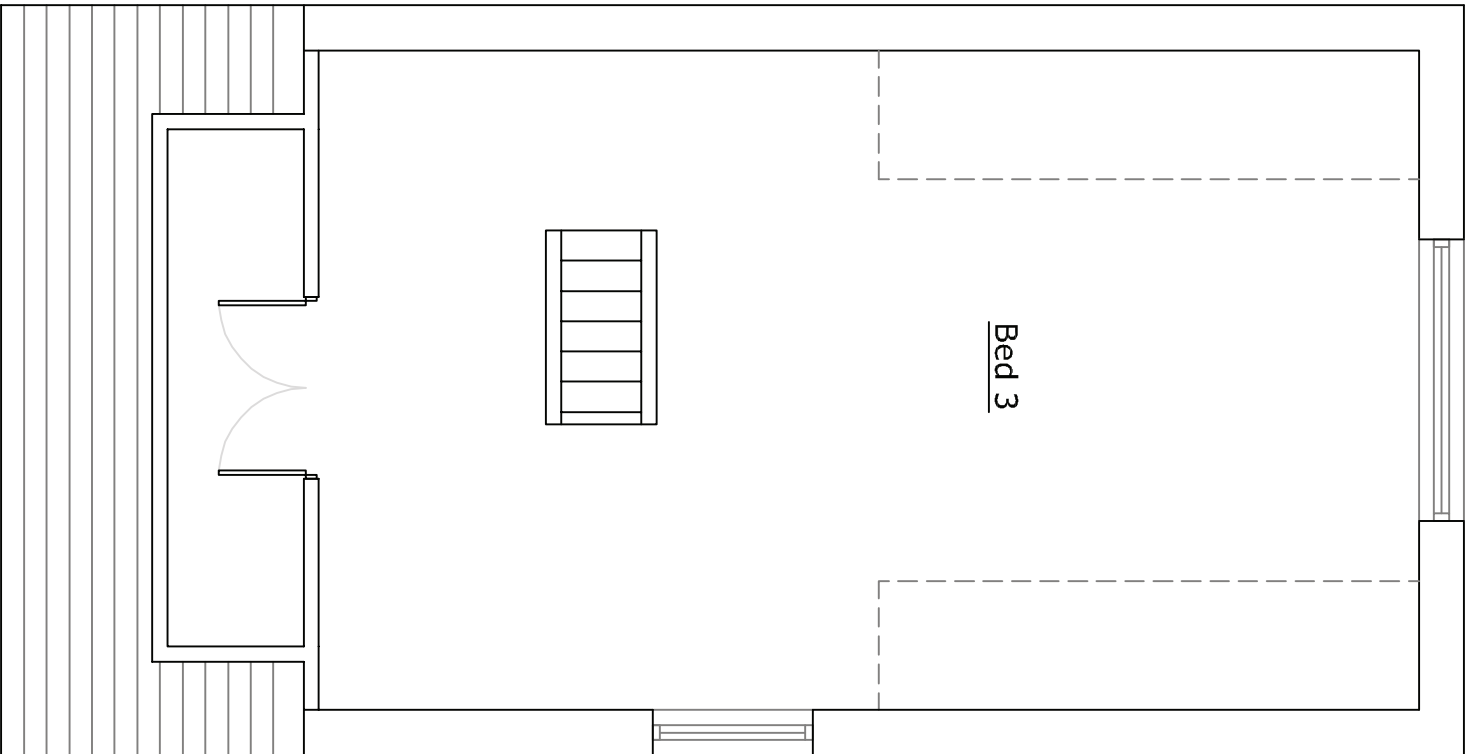

Proposed Second Floor Plan

Itemref	Quantity	Title/Name, designation, material, dimension etc			Article No./Reference	
Designed by		Checked by	Approved by - date	File name	Date	Scale
JD					Sept 2010	1:50
Seacroft Outram Road					Alterations	
					04	
					Edition	Sheet
					0	