

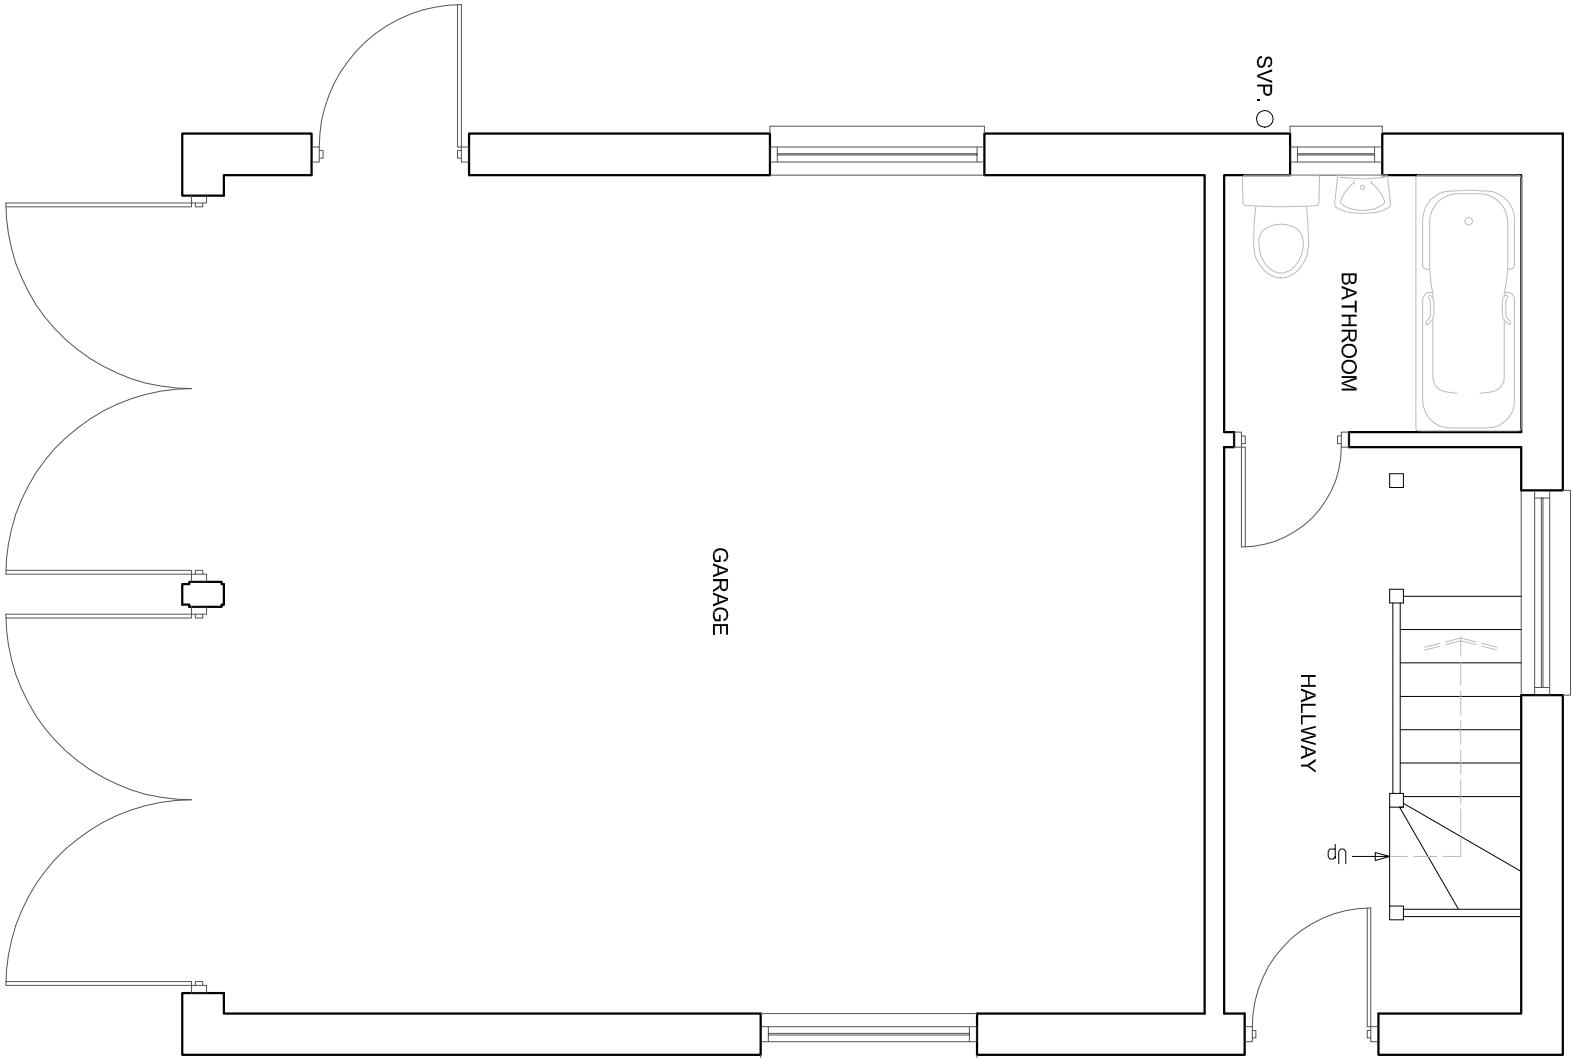


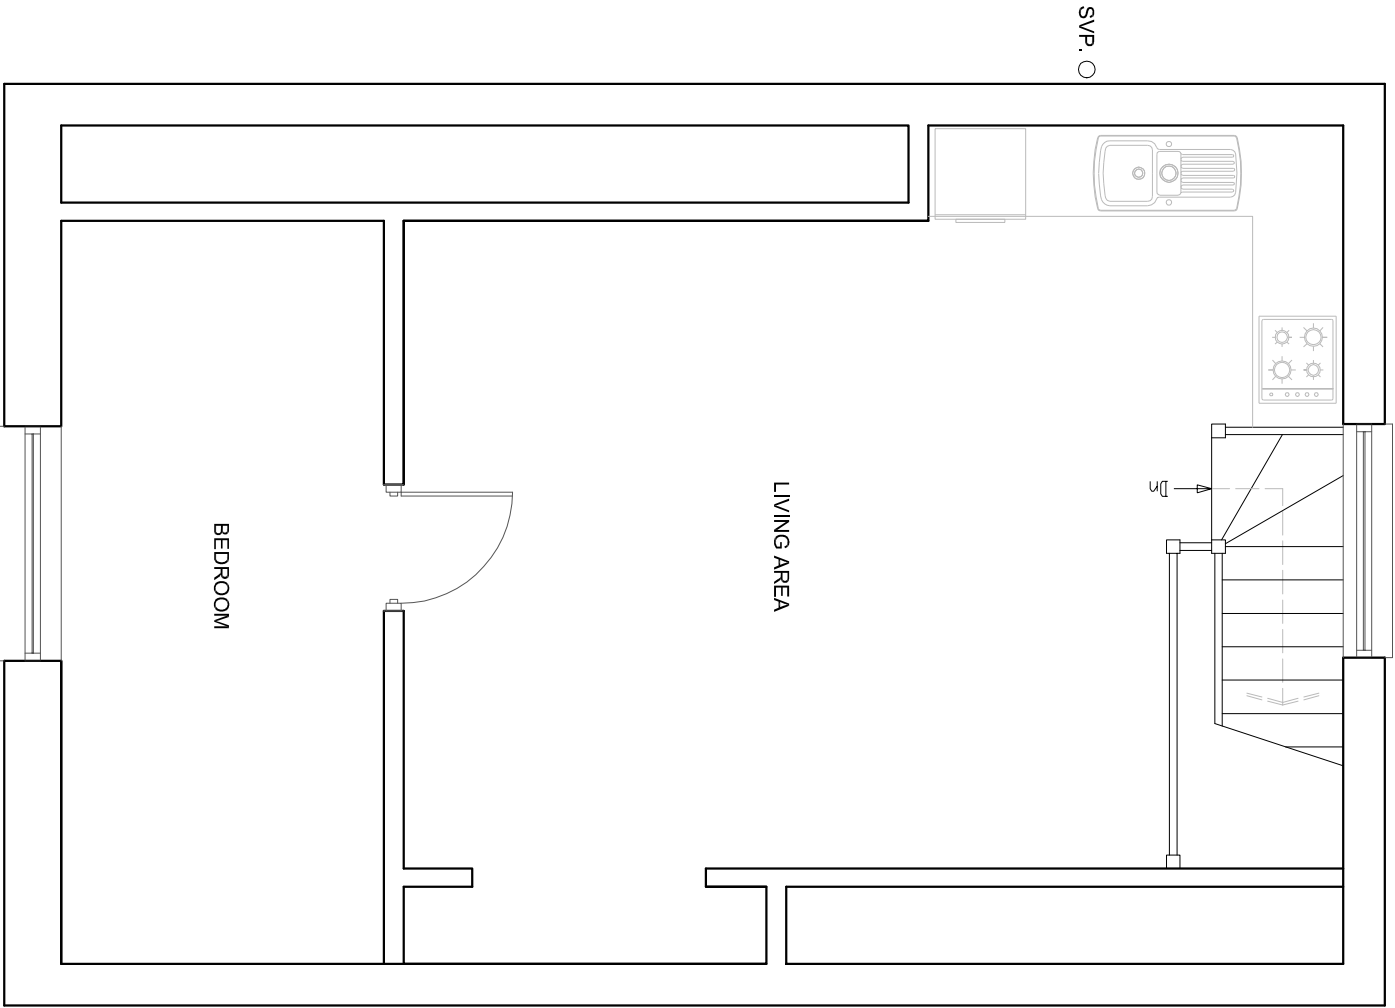

GROUND FLOOR PLAN

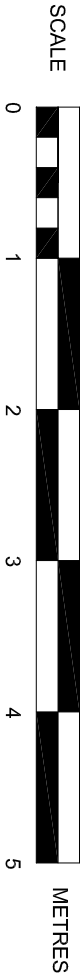

FIRST FLOOR PLAN

SUSSEX BUILDING CONSULTANCY LIMITED	
1 FIRST AVENUE, FELPHAM, BOGNOR REGS.	
SCALE - 1/50 REV - DATE - 12/03/2019	
 LABC partner	3 NORTHCOOTE ROAD BOGNOR REGS PO21 3LZ TELEFAX - (01243) 961379