


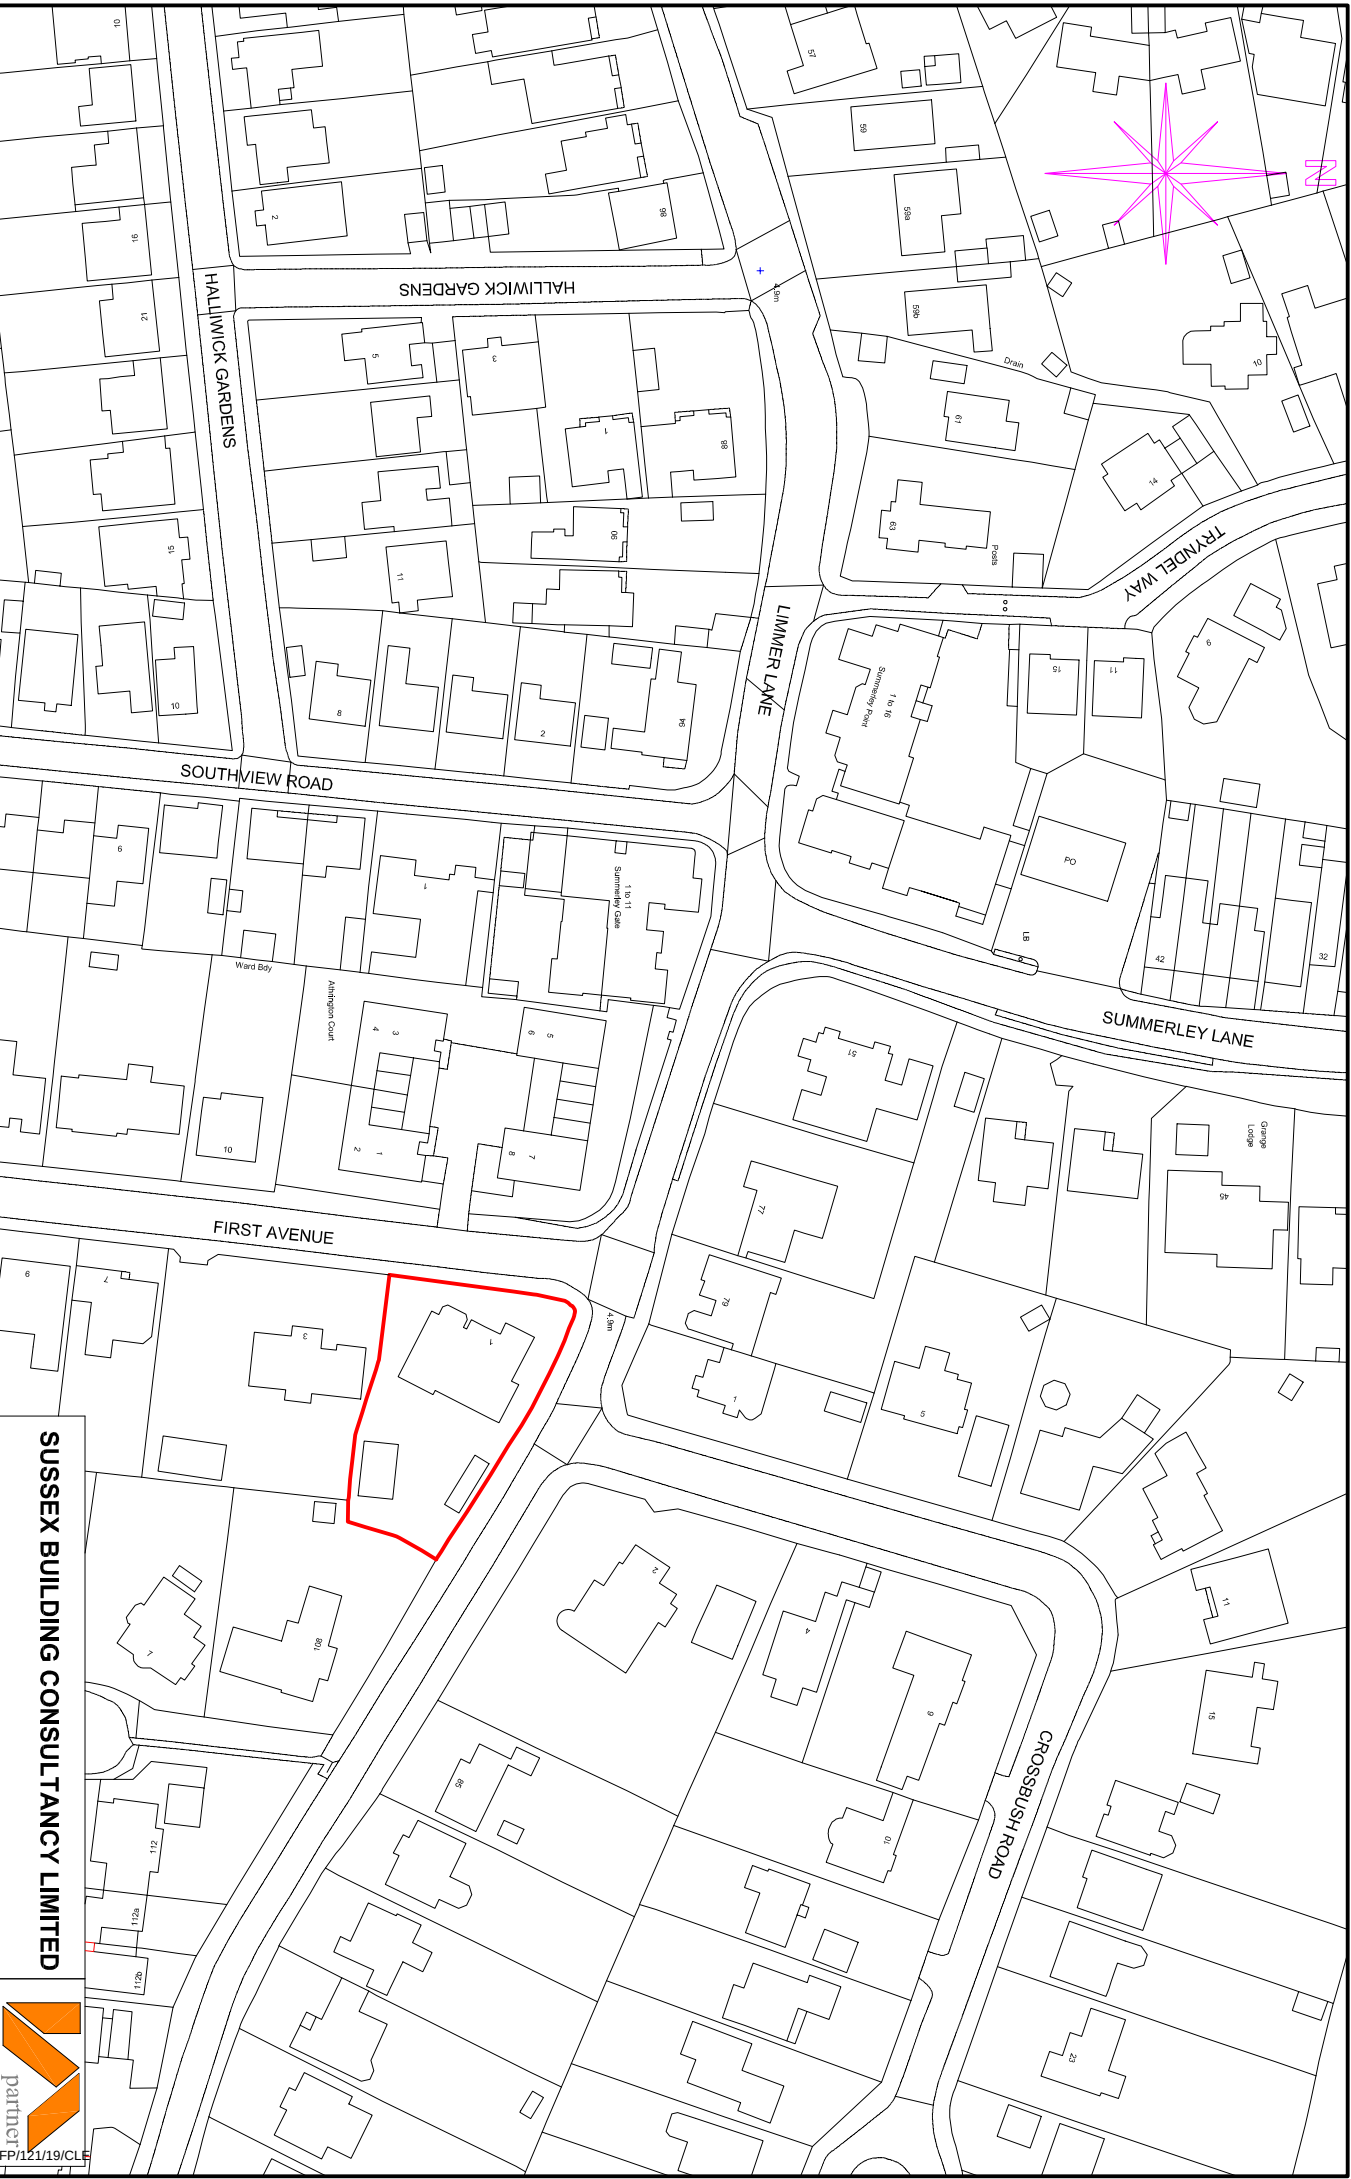

LOCATION PLAN - 1/1250

Ordinance Survey (c) Crown Copyright 2019. All rights reserved. Licence number 100022432

SUSSEX BUILDING CONSULTANCY LIMITED

**1 FIRST AVENUE, FELPHAM,
BOGNOR REGIS, WEST SUSSEX.**

SCALE - 1/1250 REV - DATE - 12/03/2019



LABC

3 NORTHCOTE ROAD
BOGNOR REGIS
PO21 5LZ

TELFAX - (01243) 861374