




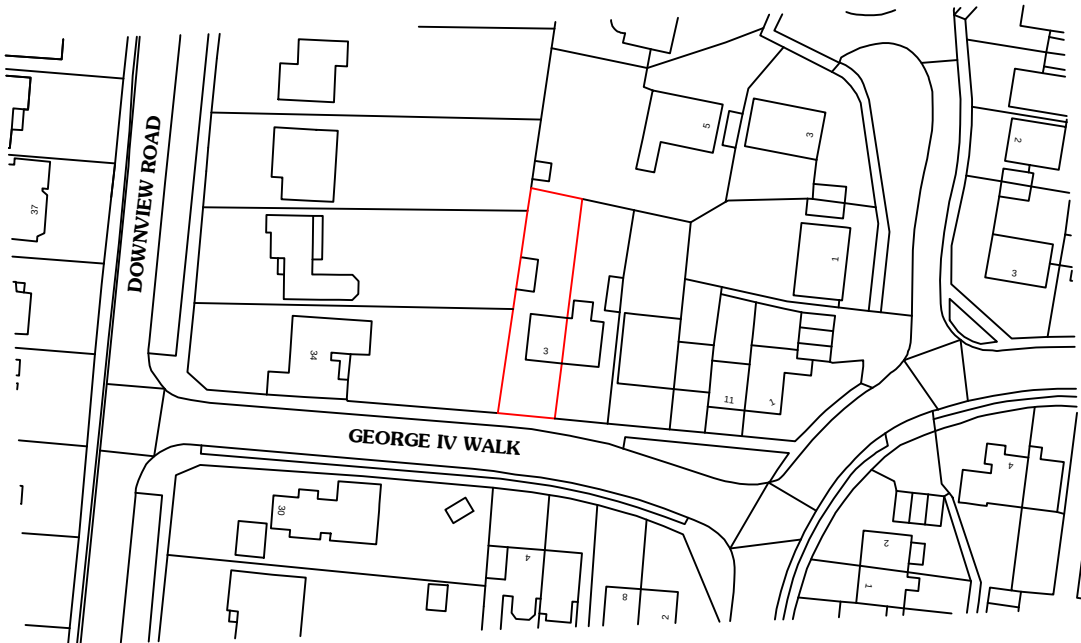

LOCATION PLAN

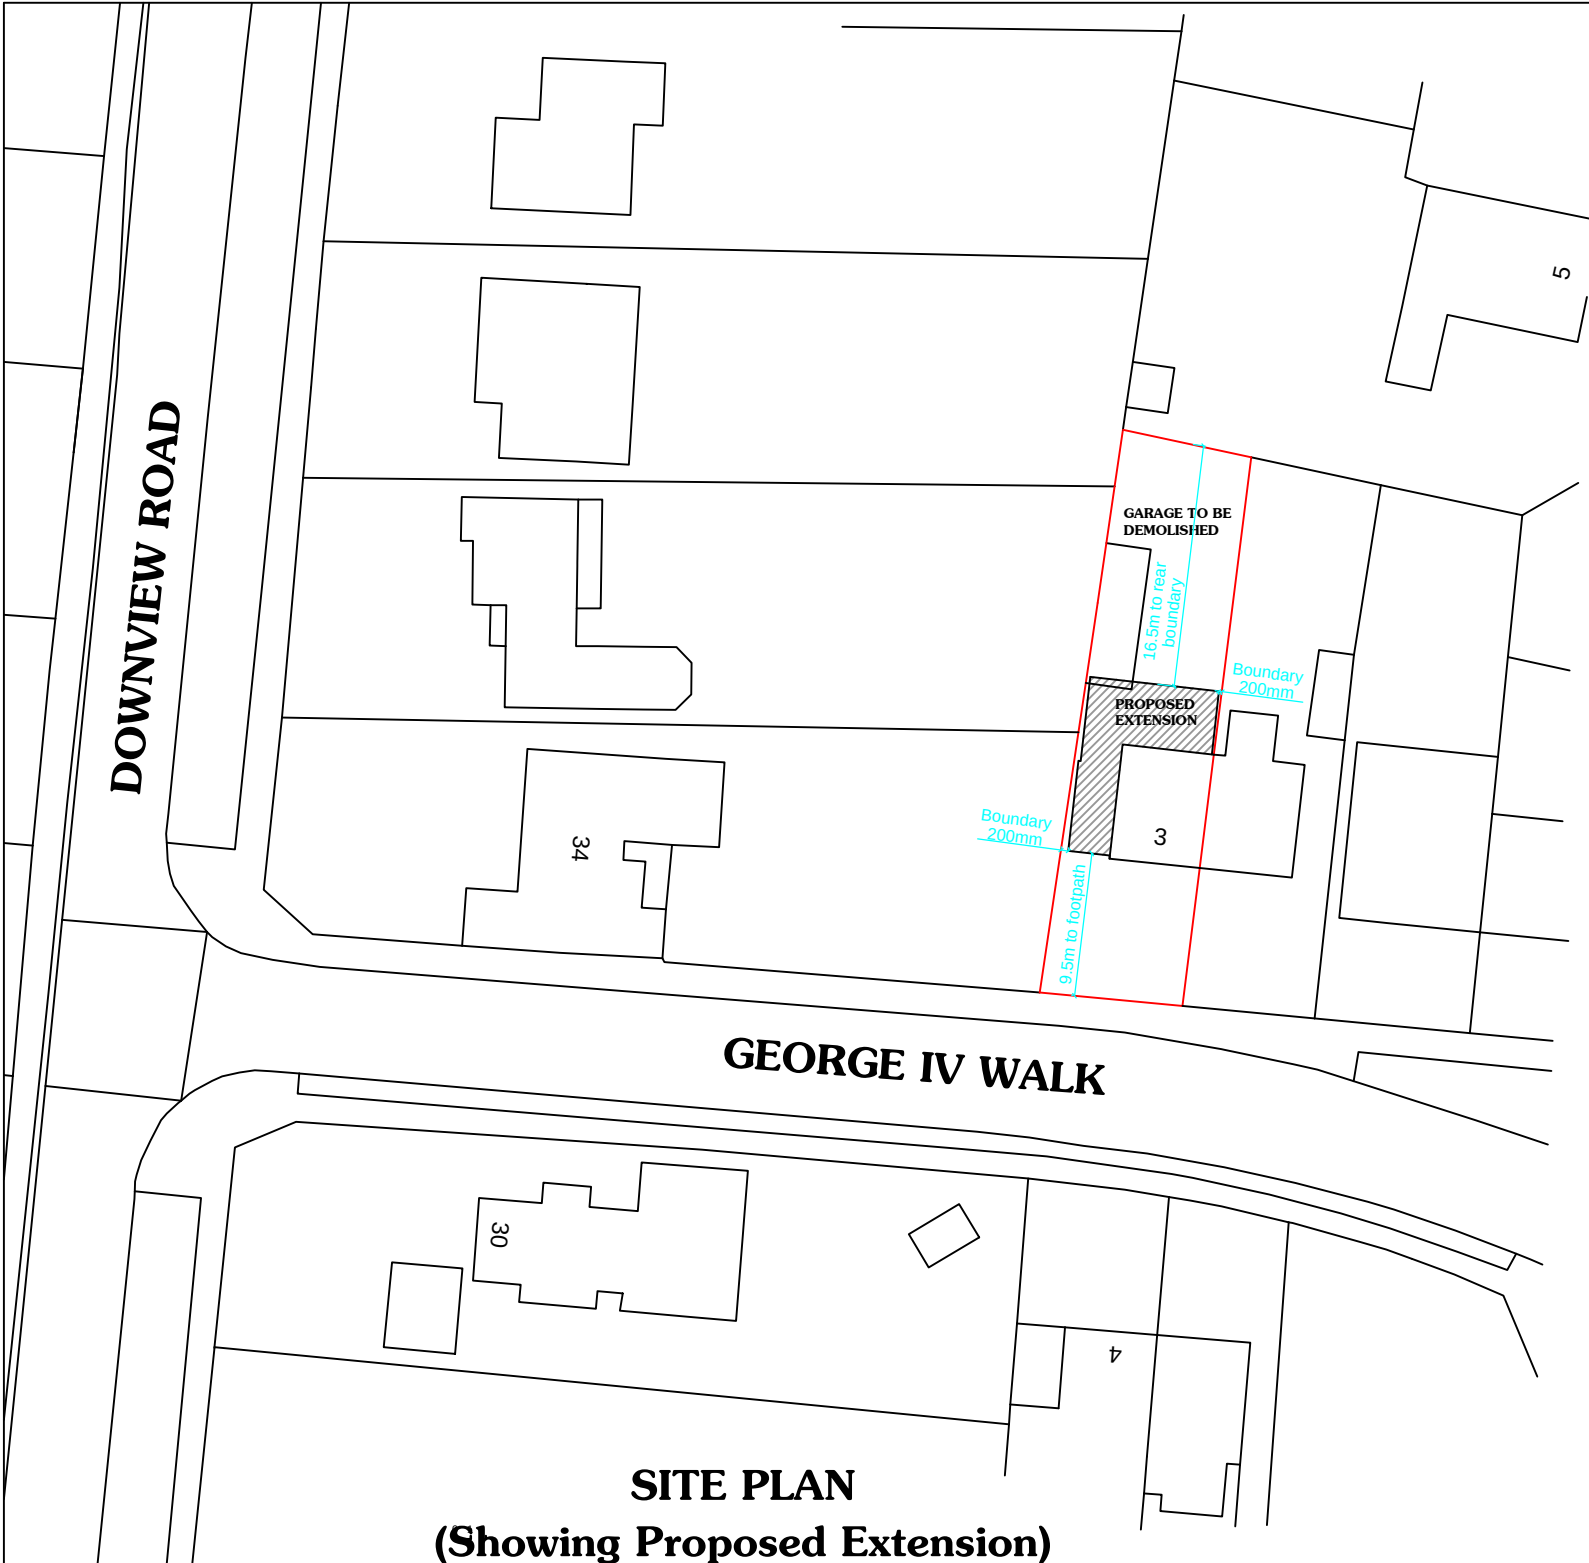

1:1250 SCALE (at A3)

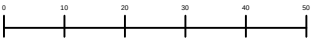

NORTH

PROPOSED SIDE & REAR EXTENSION
For Mr and Mrs Cole
3 GEORGE IV WALK, FELPHAM. PO22 8HJ

T.R Hayes
Surveying and Design Consultancy

Drawing No. Date: 28-05-18

1 Drawn By: TRH

REV **B** Date: