



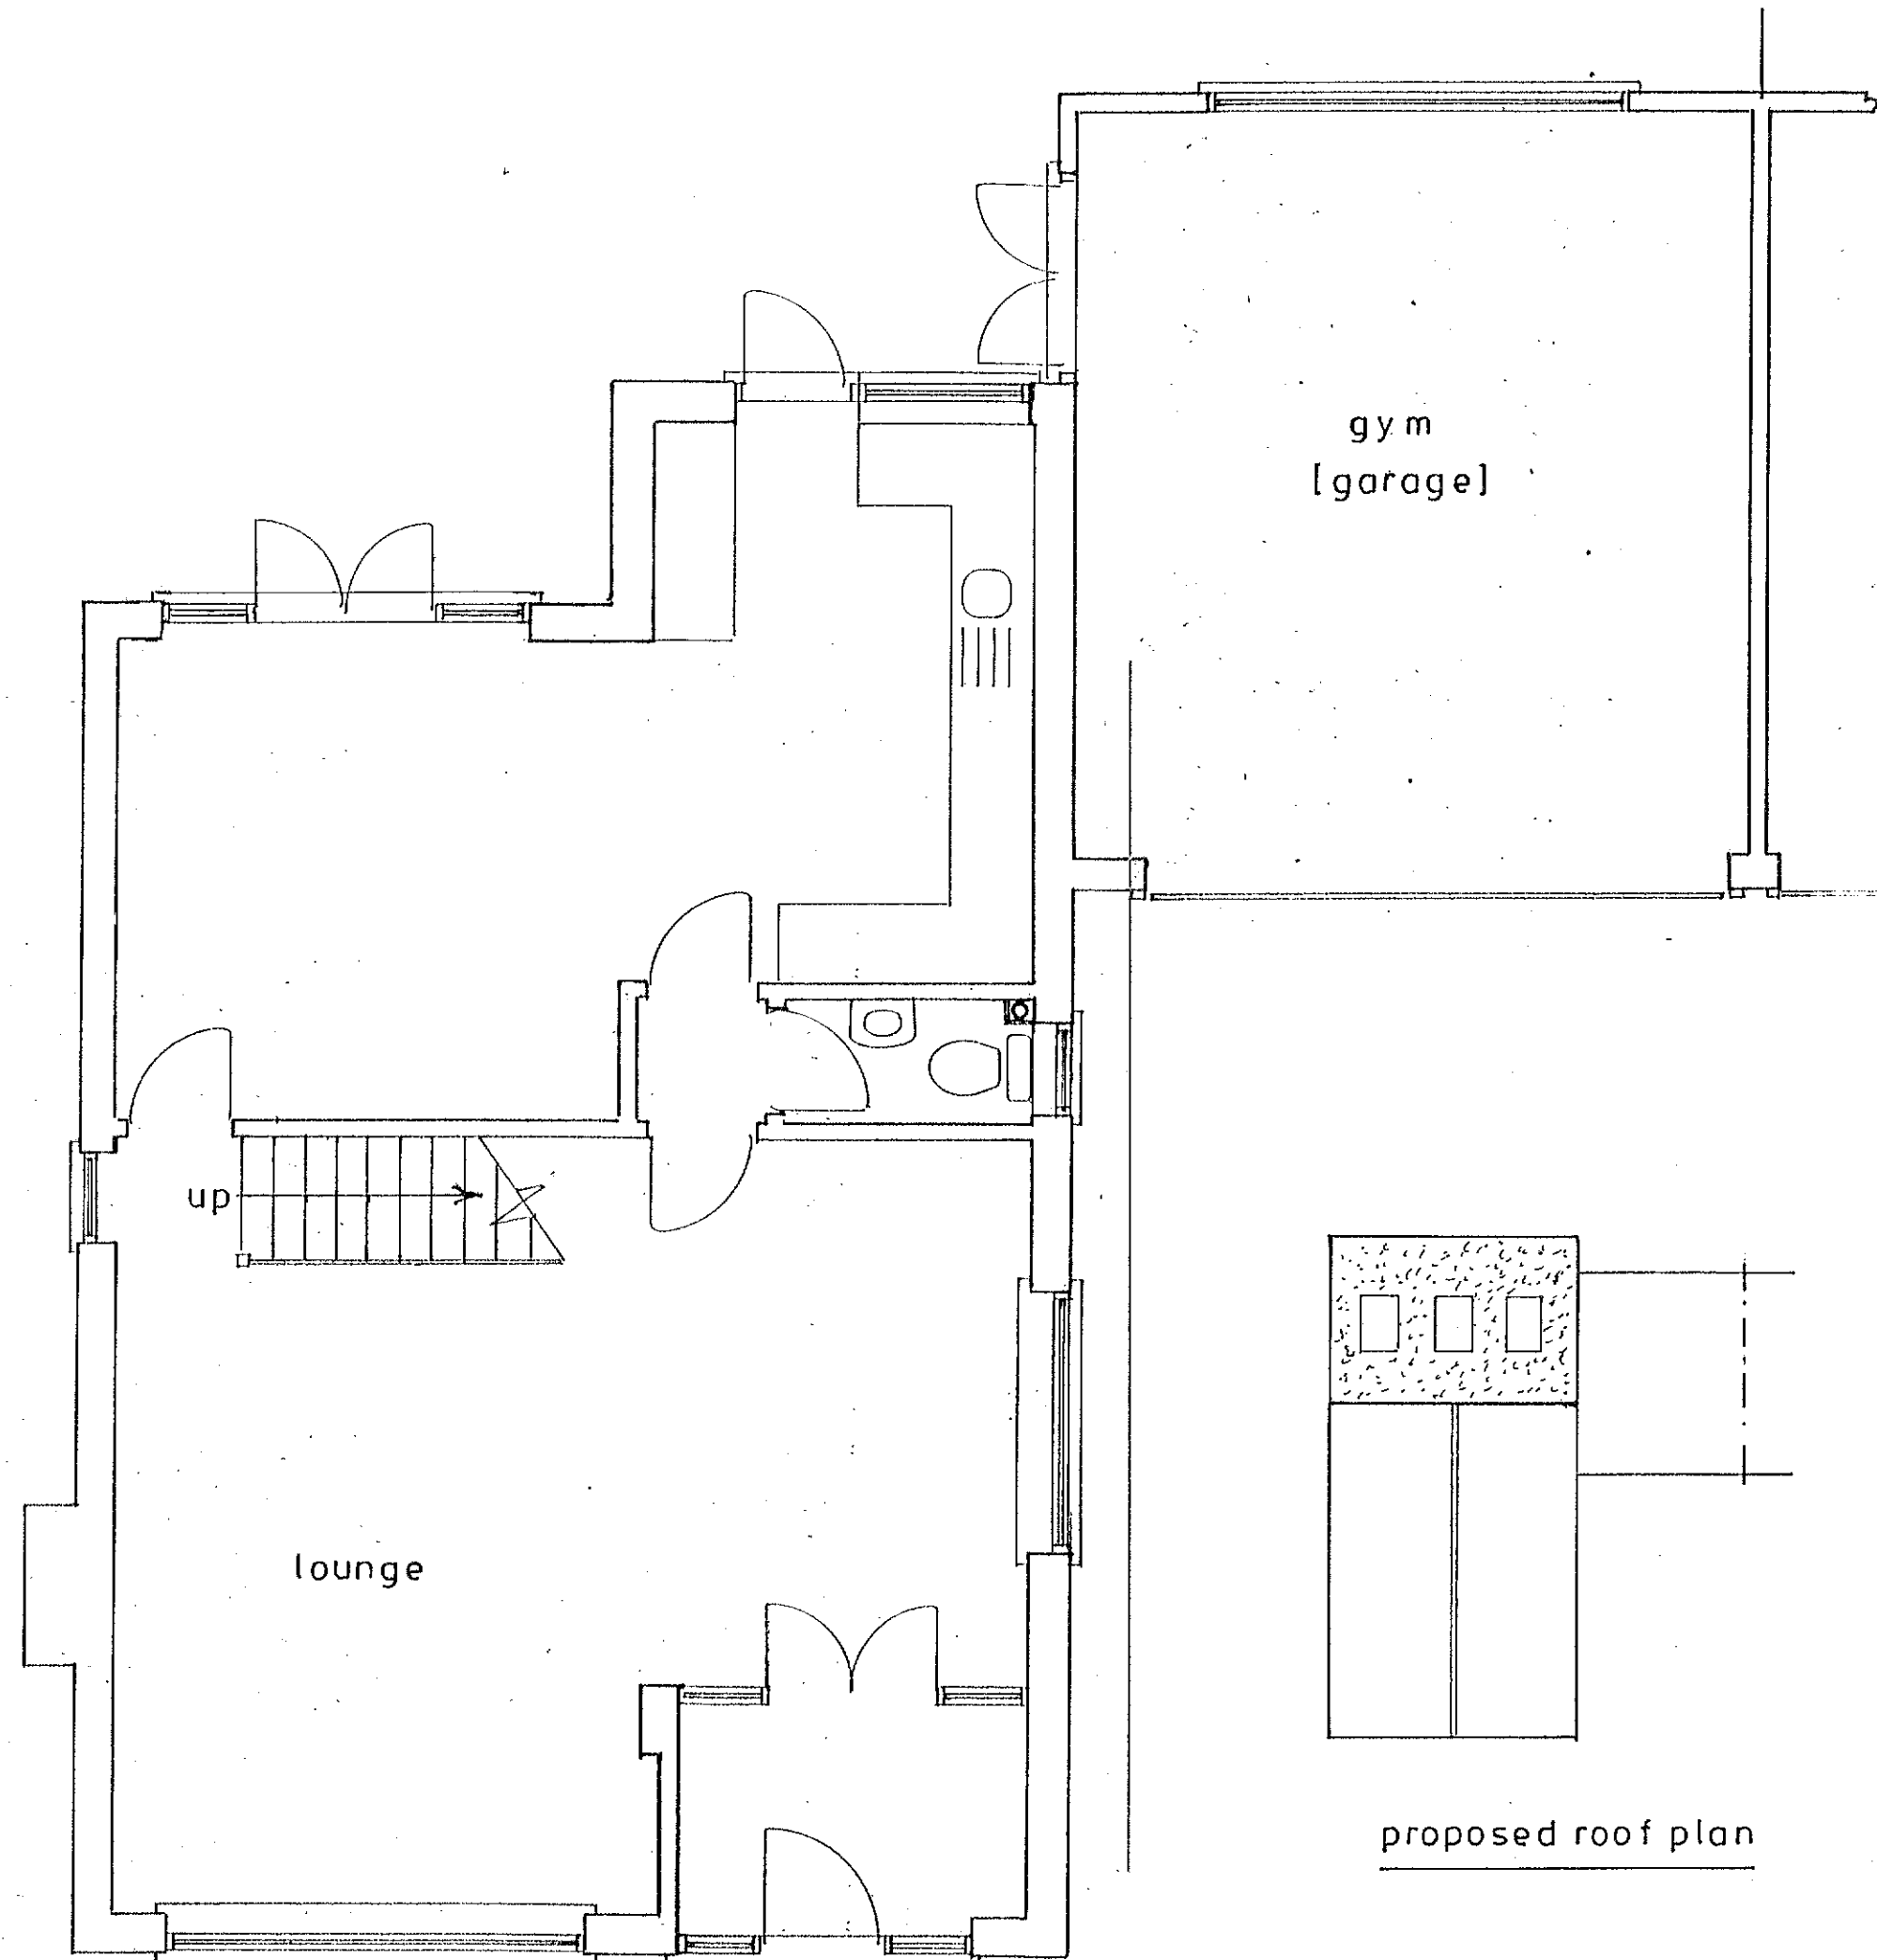


Plan

1 : 50

Existing

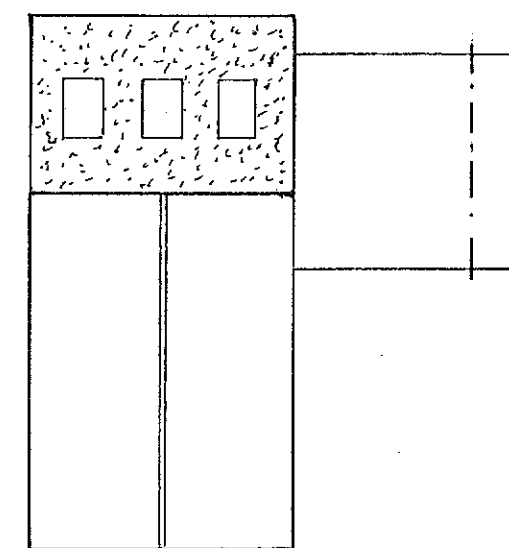


proposed roof plan

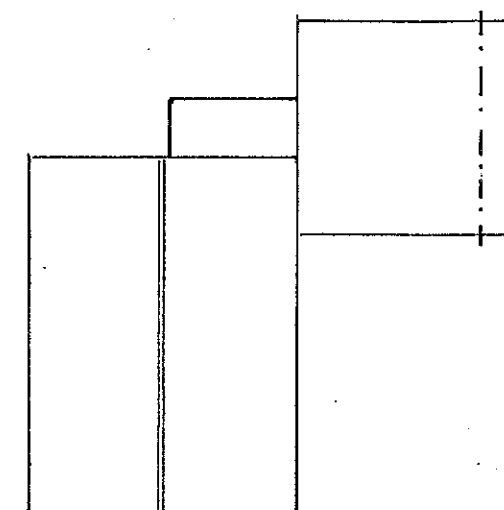

roof plan

1 : 200

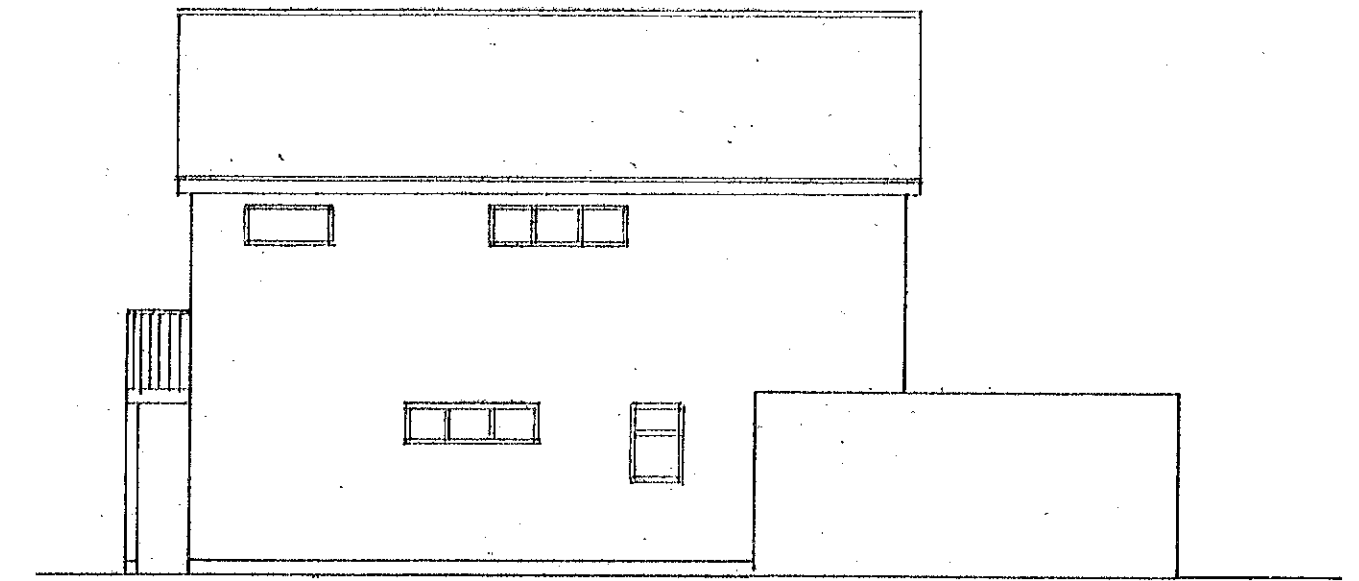


west



south

1 : 100

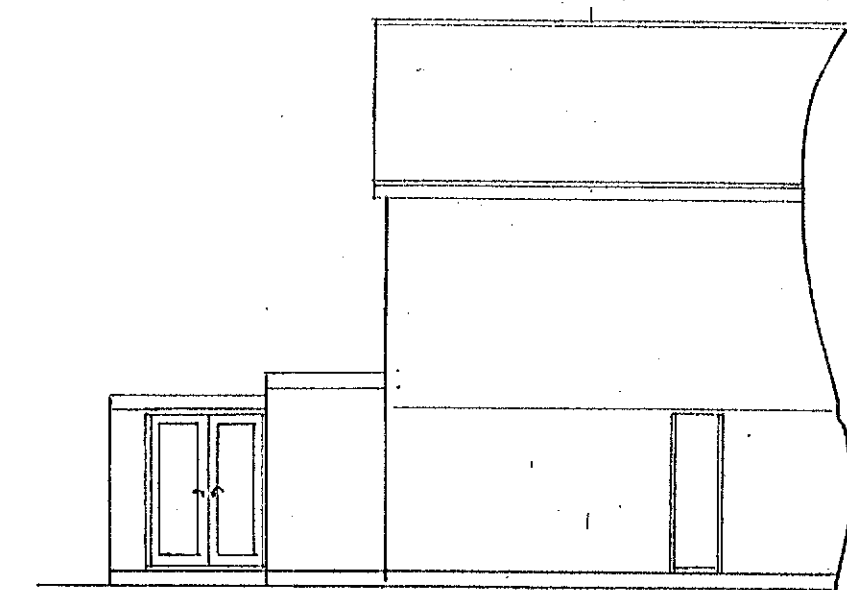

east

sheet 3

of 3

PROPOSED SINGLE STOREY EXTENSION AT 40, LEVERTON AVE., FELPHAM
FOR MR. & MRS. D. CUMMINGS.

Bryan Butcher
Rainbow Cottage
Nyetimber Lane
Bognor Regis PO21 3JX
01243 266871
07973 233442
bryan.butcher@btinternet.com
www.bryanbutcher.com