



© Morris Architectural Design
NOTES:
1. If in doubt ask
2. Written dimensions to be used only
3. This drawing is confidential and remains the exclusive property of Morris Architectural Design
4. Do not copy unless authorised.

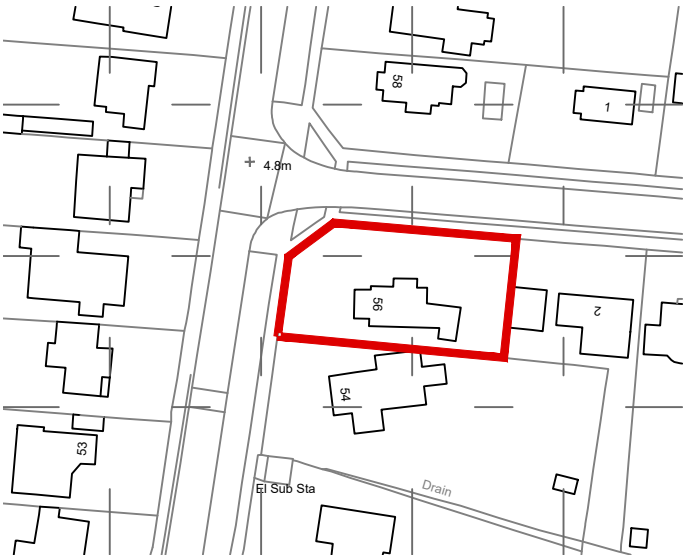

© Crown copyright 2021 Ordnance Survey 100053143
EXISTING SITE LOCATION PLAN
Scale 1:1250


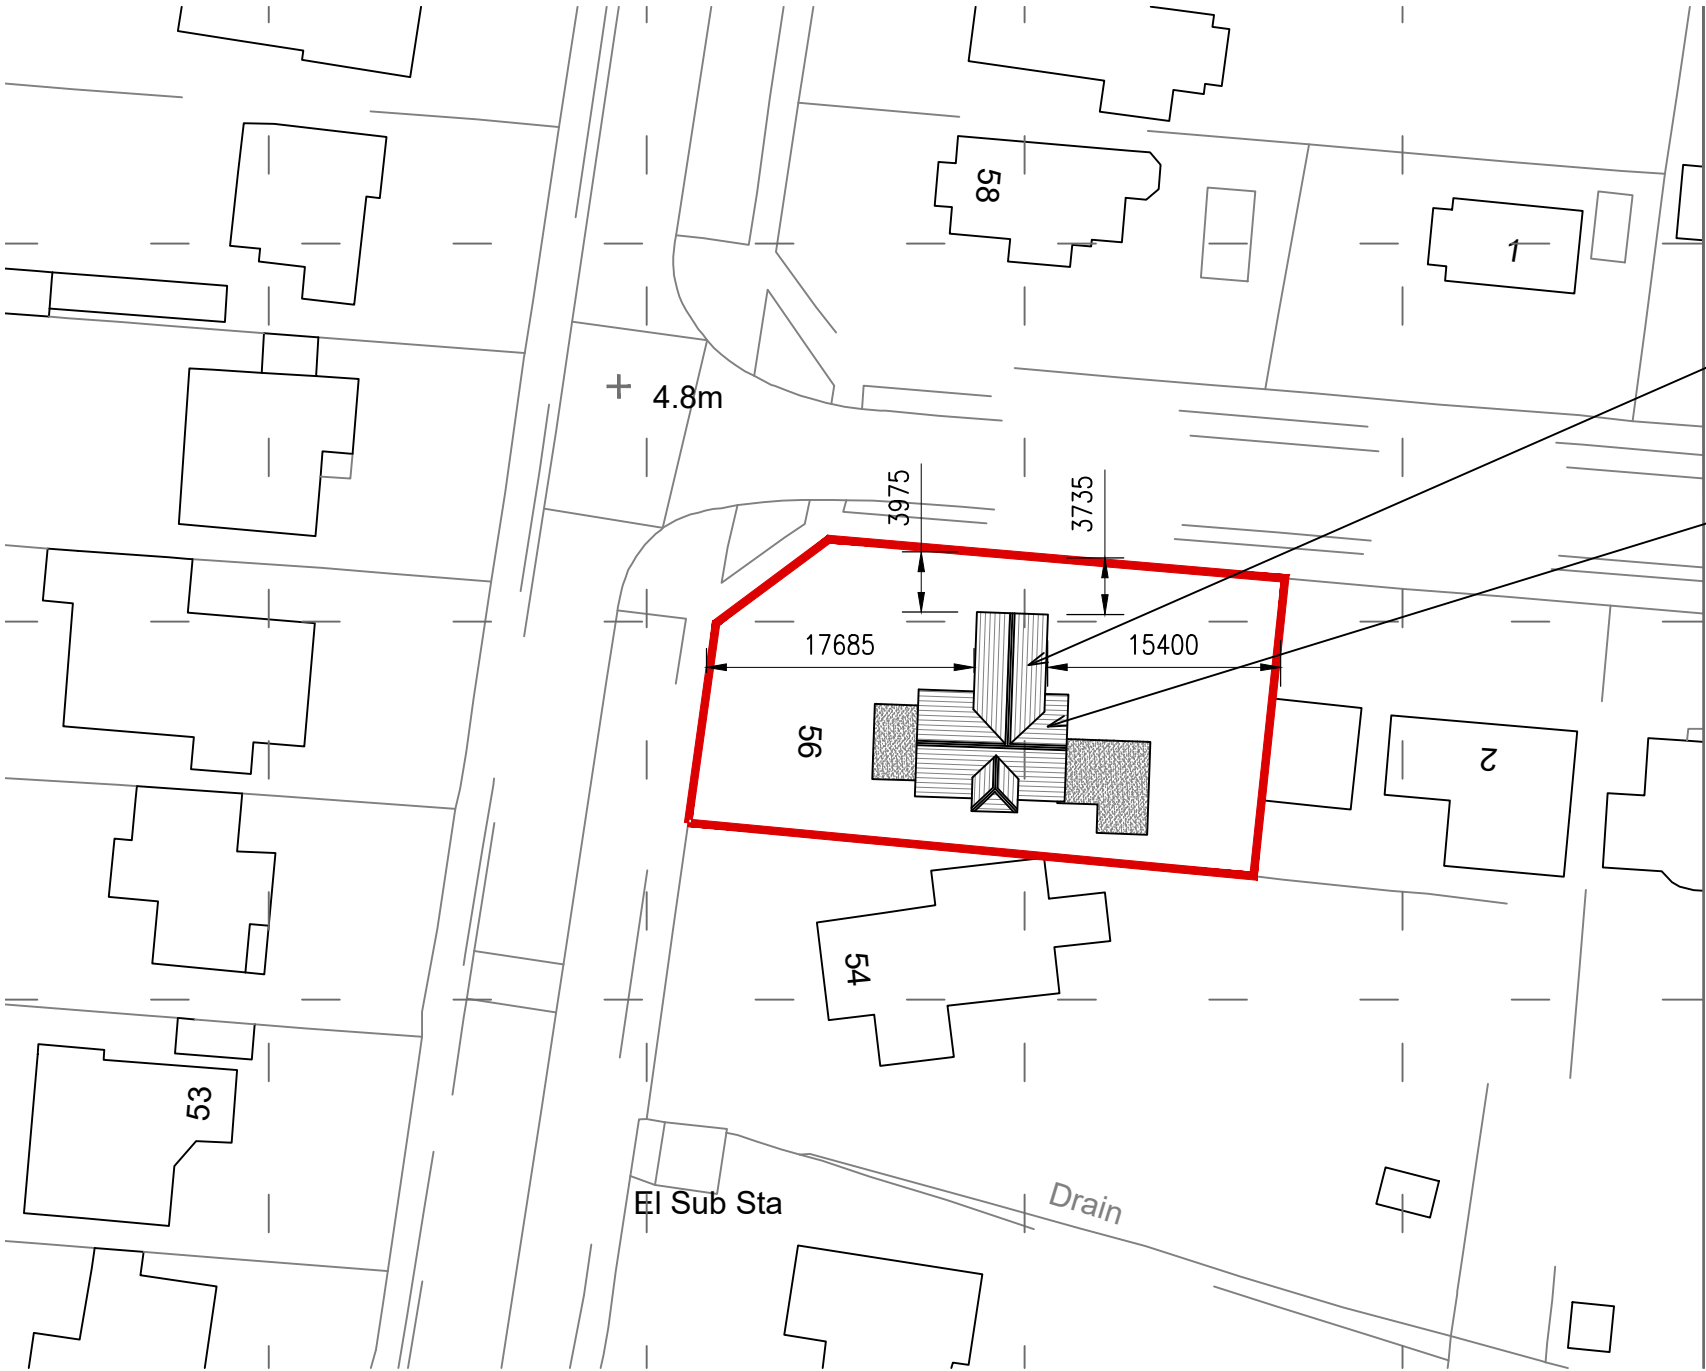


PROPOSED BLOCK PLAN
Scale 1:500

PROPOSED TWO STOREY
SIDE EXTENSION

EXISTING DWELLING

Site Boundary

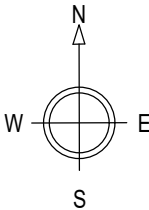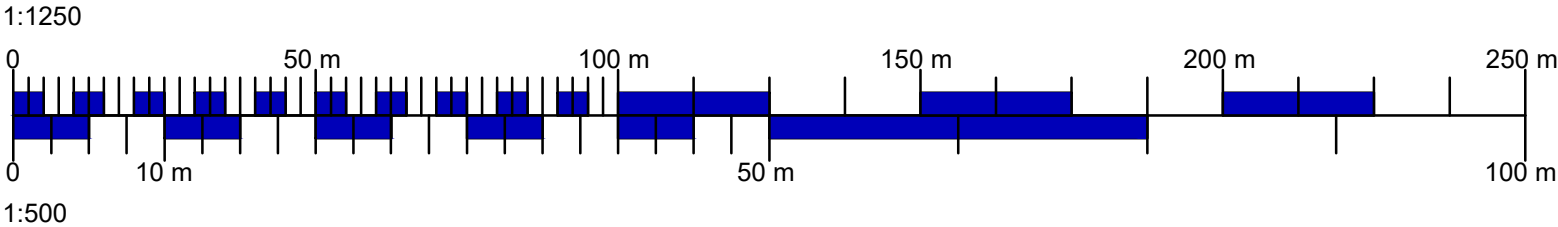

Rev	Date	Description	Dwn	Chk
Rev.	Date.	Amendment.	Drawn	Checked

PROJECT
Mr & Mrs Newell
56 Downview Road, Felpham, Worthing
West Sussex, PO22 8HH

TITLE
Proposed two storey side extension
Site Location Plan and Block Plan

SCALE AS SHOWN © A3 DATE APR ' 21 DRAWN BY NM CHECKED BY AN

JOB NO. NM/0321/0009 DRAWING NO. 200-01 REVISION **

\\mad logo.png

PLANNING ISSUE