


Note:
Do not scale except for Planning
purposes

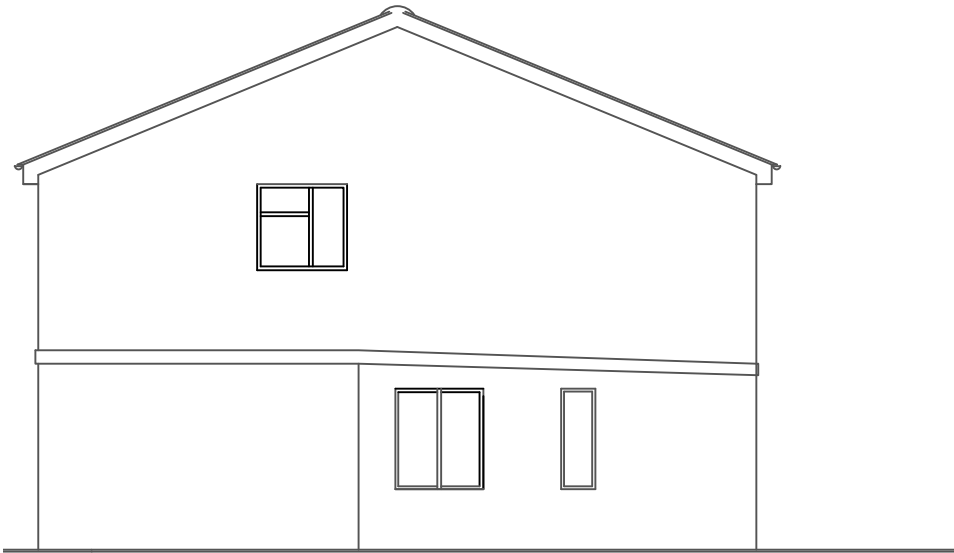

Existing North




Existing East



Existing South



Proposed North

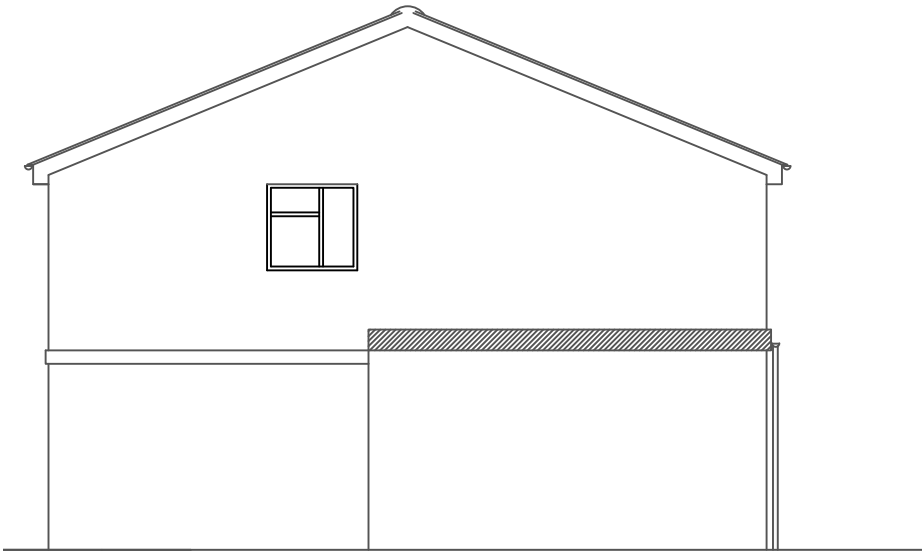

Proposed East



Proposed South



Tel: 01903 741559 email jon@jhburlay.co.uk

CLIENT
Miss Rose Forrestal
2 Ashmere Gardens
Bognor Regis
PO22 7QX

PROJECT
Bathroom Adaptation Works
Front Access

TITLE
Planning - Elevations

SCALE 1:100 at A3

DRAWN - JHB

DWG. NO. JHB/327/181

REVISION O 19.03.18