

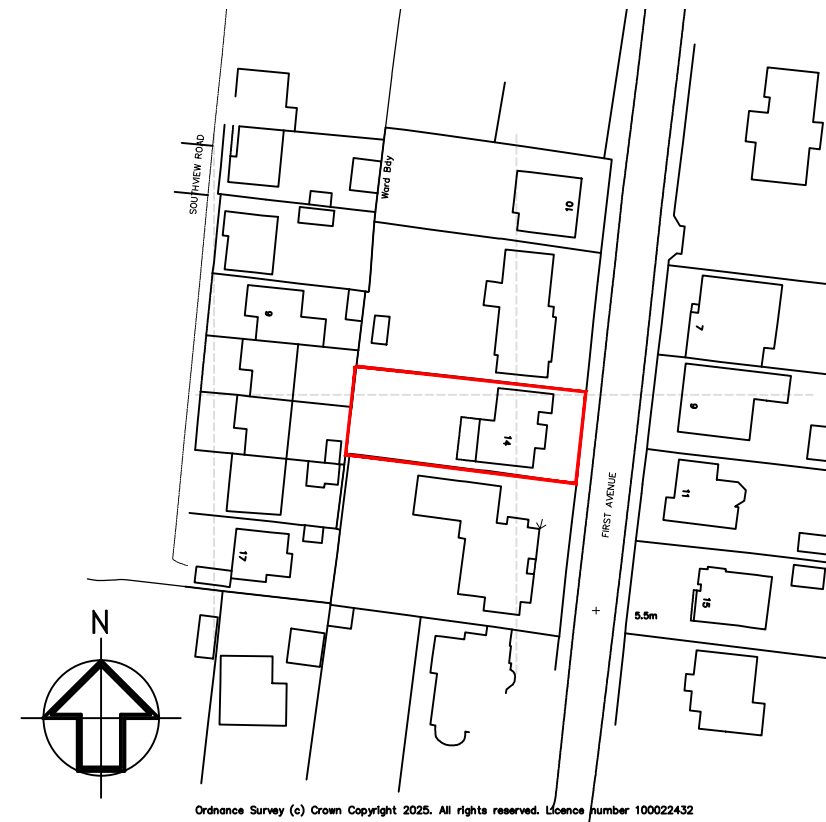


NOTES
WRITTEN DIMENSIONS TO BE TAKEN IN PREFERENCE TO SCALE, AND
ARE TO BE CHECKED ON SITE PRIOR TO COMMENCING WORK.
THIS DRAWING IS TO BE READ IN CONJUNCTION WITH ALL OTHER
DOCUMENTS RELATING TO THIS PROJECT.
ANY DISCREPANCIES ARE TO BE REFERRED IMMEDIATELY TO THE
PROJECT DESIGNER.
THIS DRAWING IS COPYRIGHT, AND SHOULD NOT BE USED OR
REPRODUCED WITHOUT PERMISSION.
IT IS THE CONTRACTOR'S RESPONSIBILITY TO ENSURE COMPLIANCE
WITH THE BUILDING REGULATIONS.

1:1250 1:500

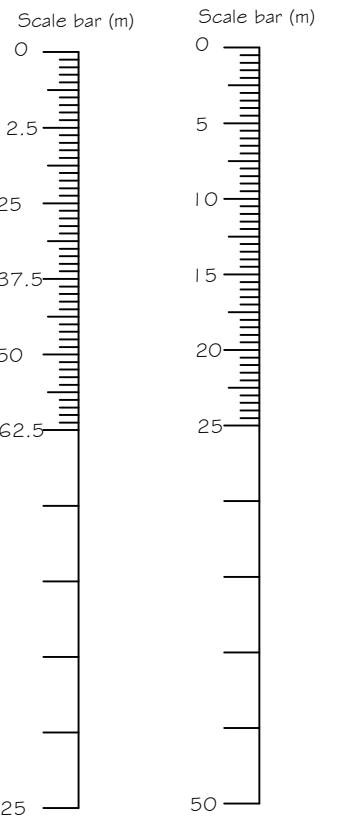

EXISTING LOCATION PLAN
(1:1250 SCALE)

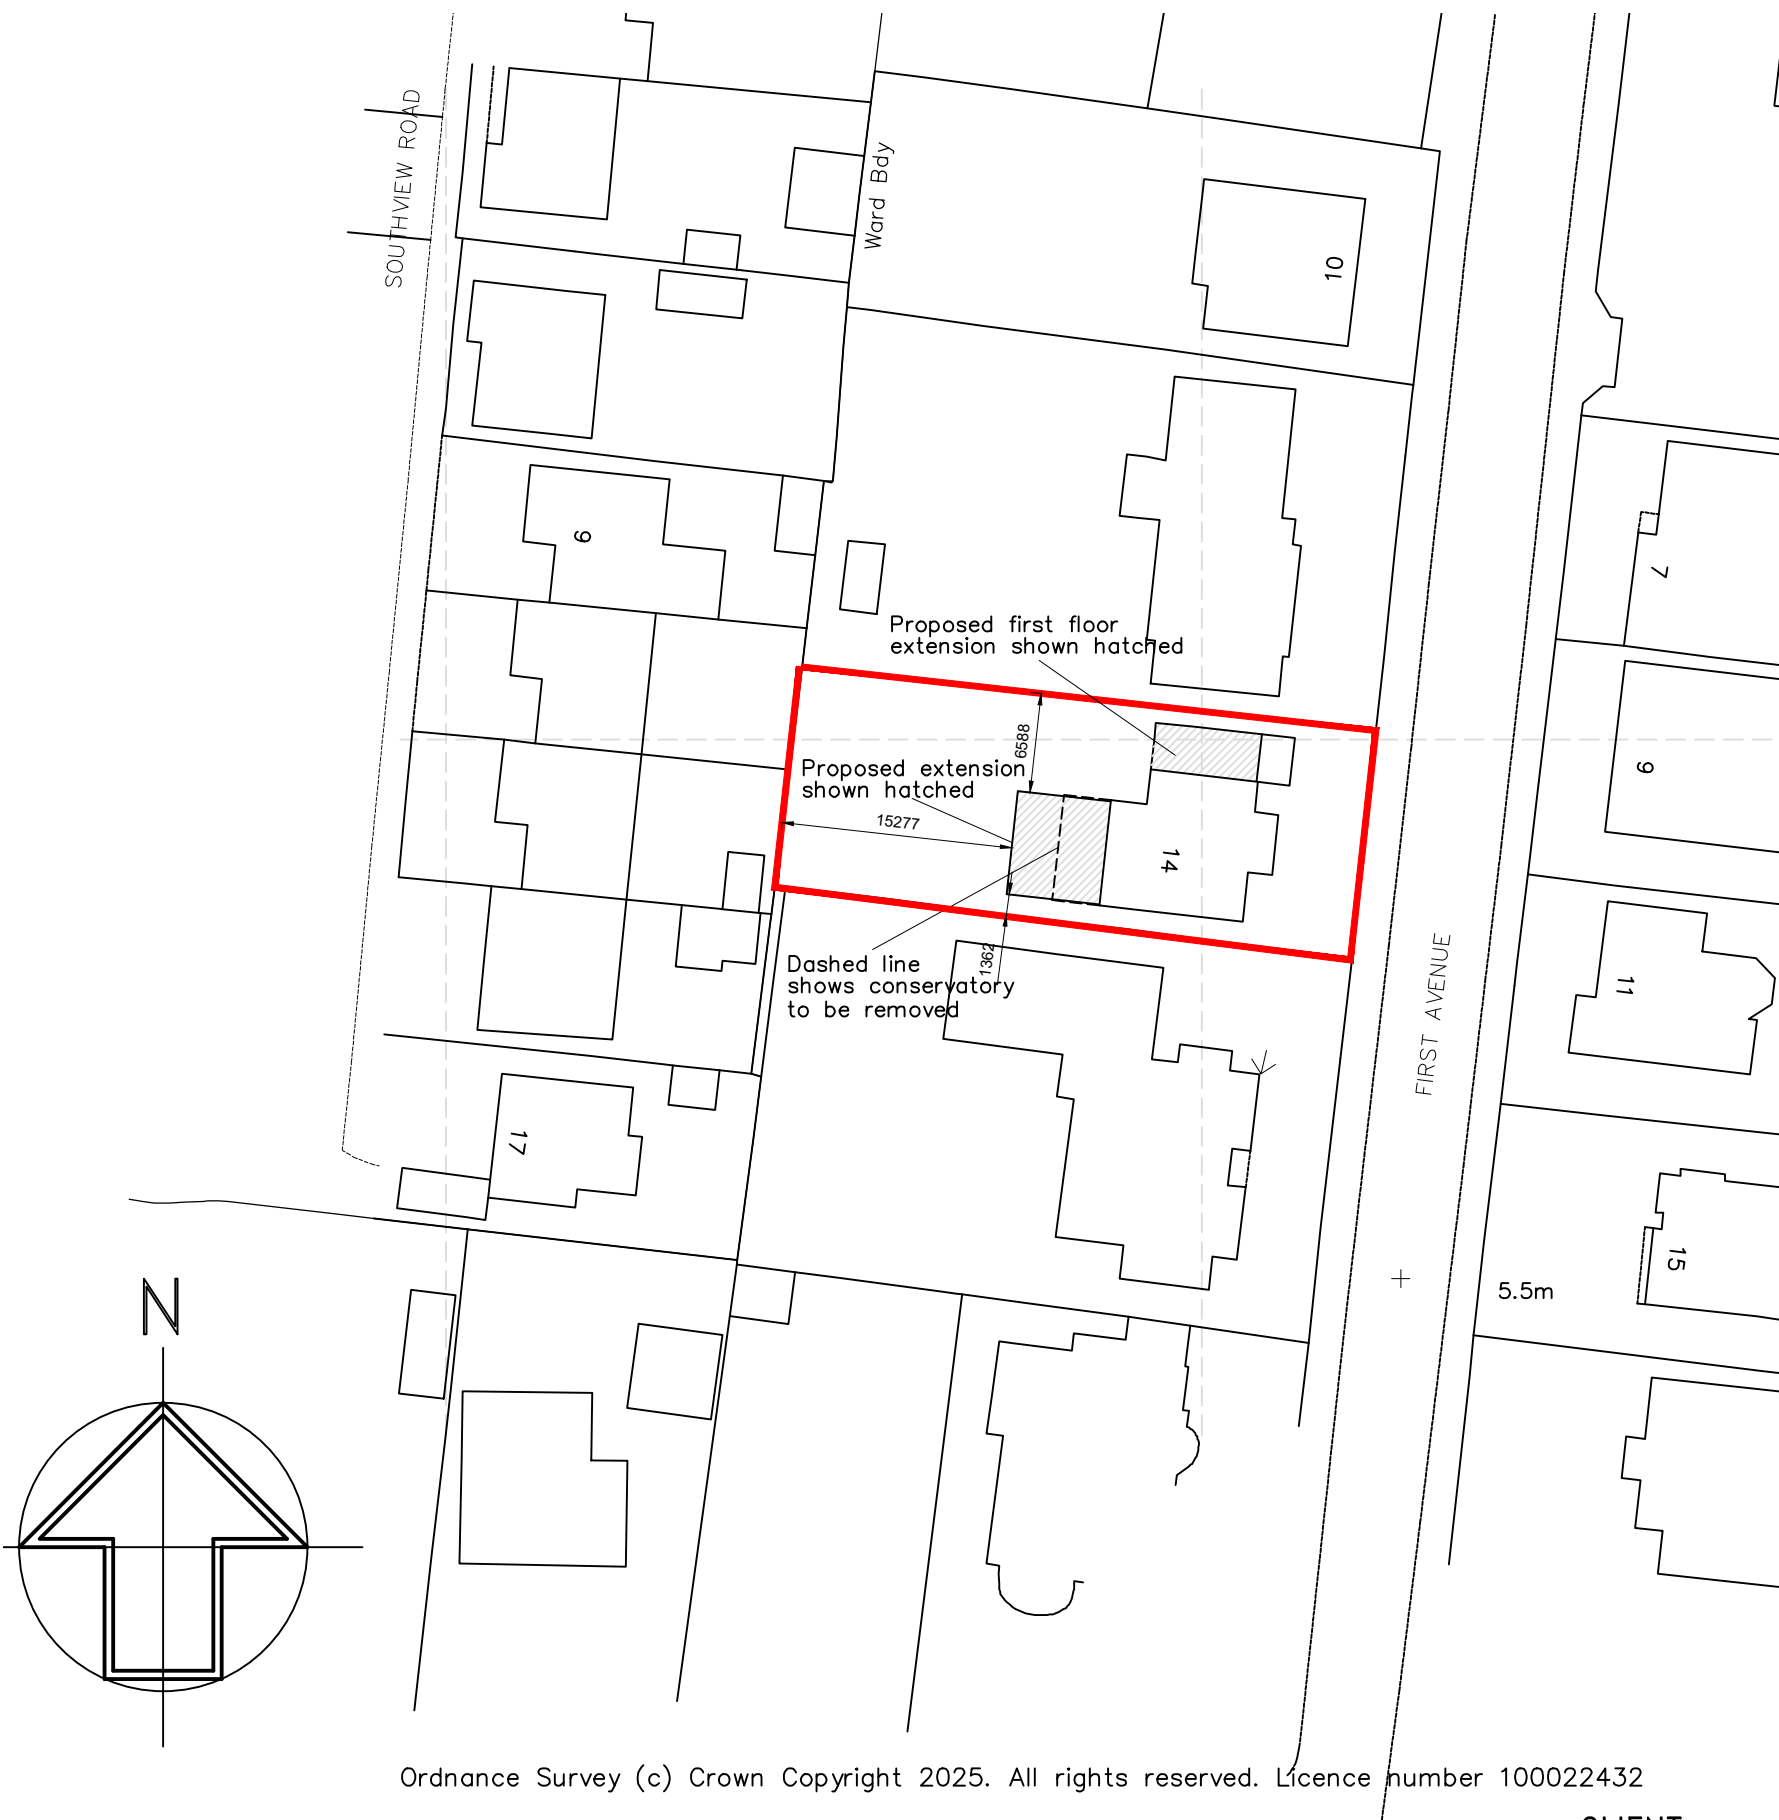

PROPOSED BLOCK PLAN
(1:500 SCALE)

CLIENT
MR & MRS FOX

SCALE
1:500 @A3

DRAWN BY
SKW

DATE
AUG '25

DWG NO 1449/05

REV. -

REV DESCRIPTION

DATE

PROJECT
PROPOSED EXTENSIONS & ALTERATIONS
'PIPER'S GREEN'
14 FIRST AVENUE,
MIDDLETON-ON-SEA
WEST SUSSEX PO22 7LG

DRAWING TITLE
BLOCK AND LOCATION PLANS



Unit 3b Woodhorn Business Centre
Woodhorn Lane
Oving Chichester
West Sussex PO20 2BX
Tel 01243 774764
www.sloaneandbrown.co.uk