


BMS SPI/R/N

MRS B SKOPER
REVISED SITE/BLOCK PLAN
OF 40 FRANSHAM PARK FELPHAM.

PROPERTY BORDER IN RED
PROPOSED FENCE IN BLUE
EXISTING WALL/FENCE DOTTED LINE

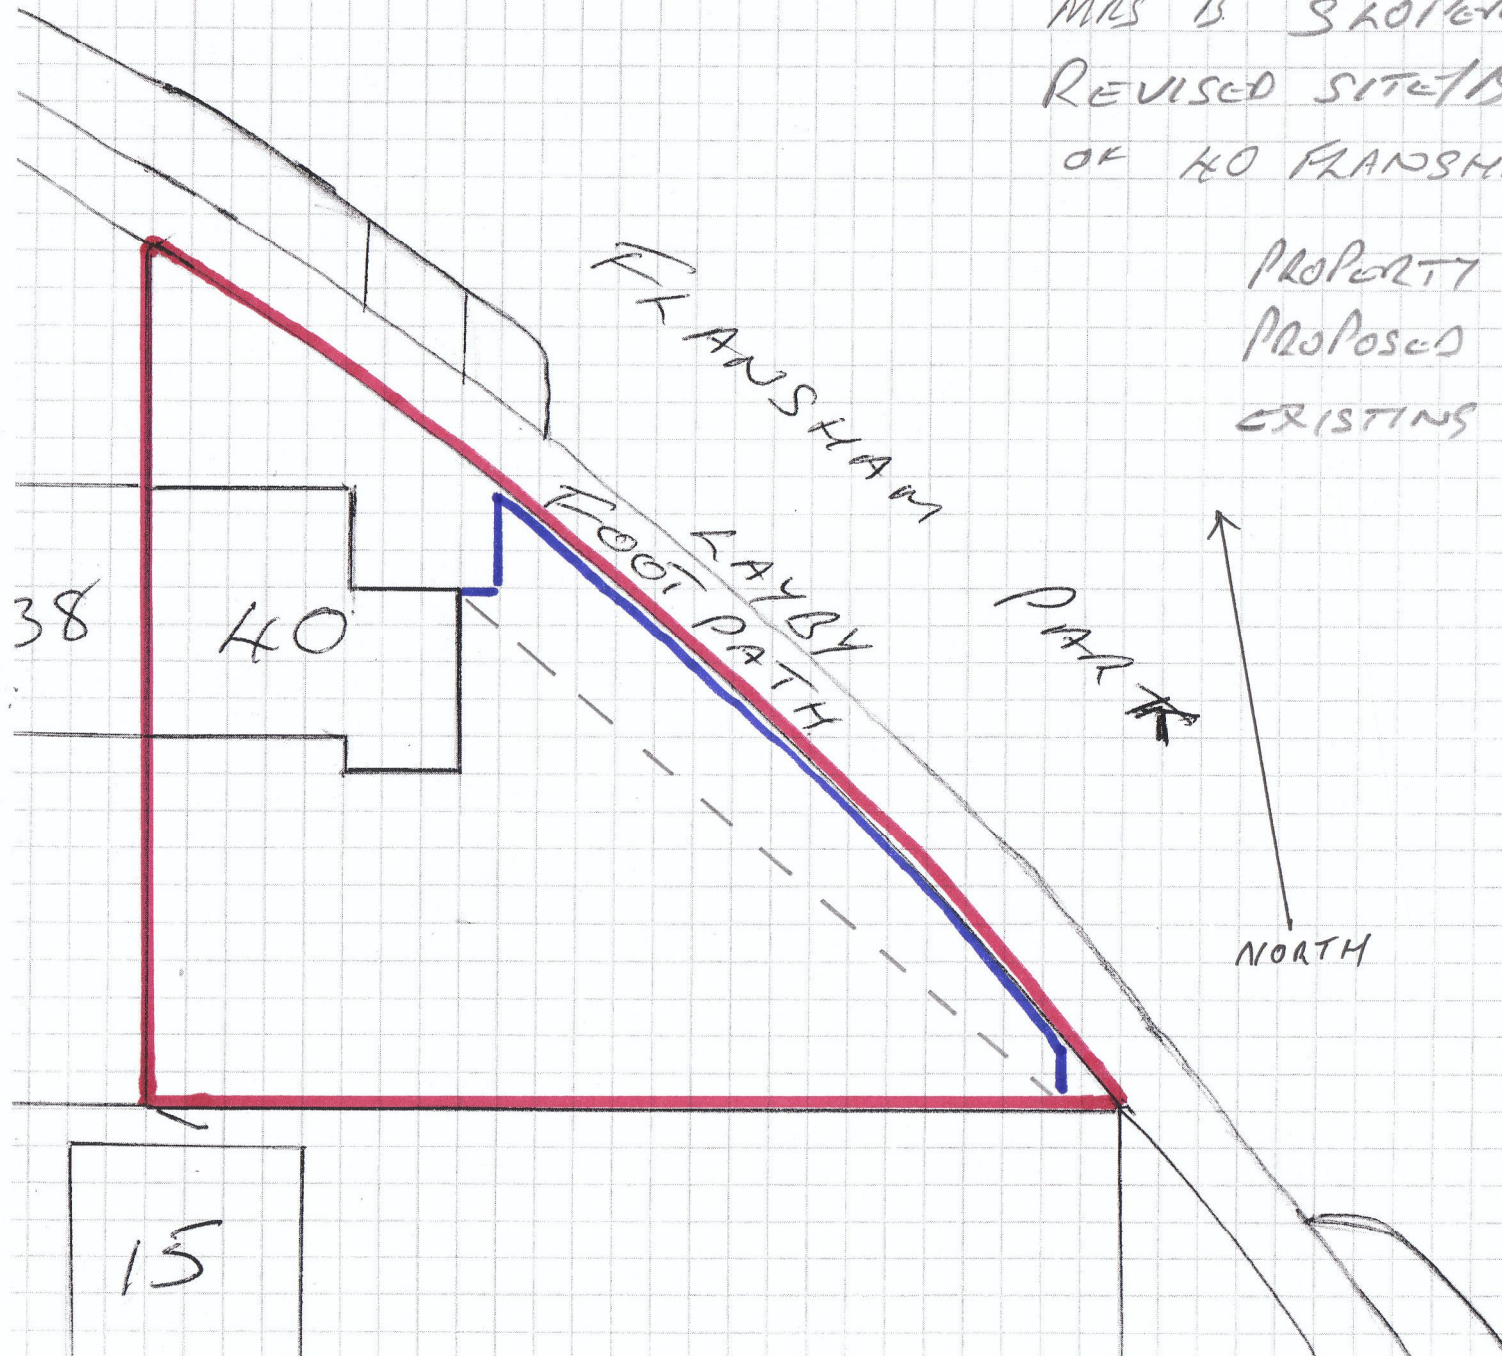

SCALE 1:200