

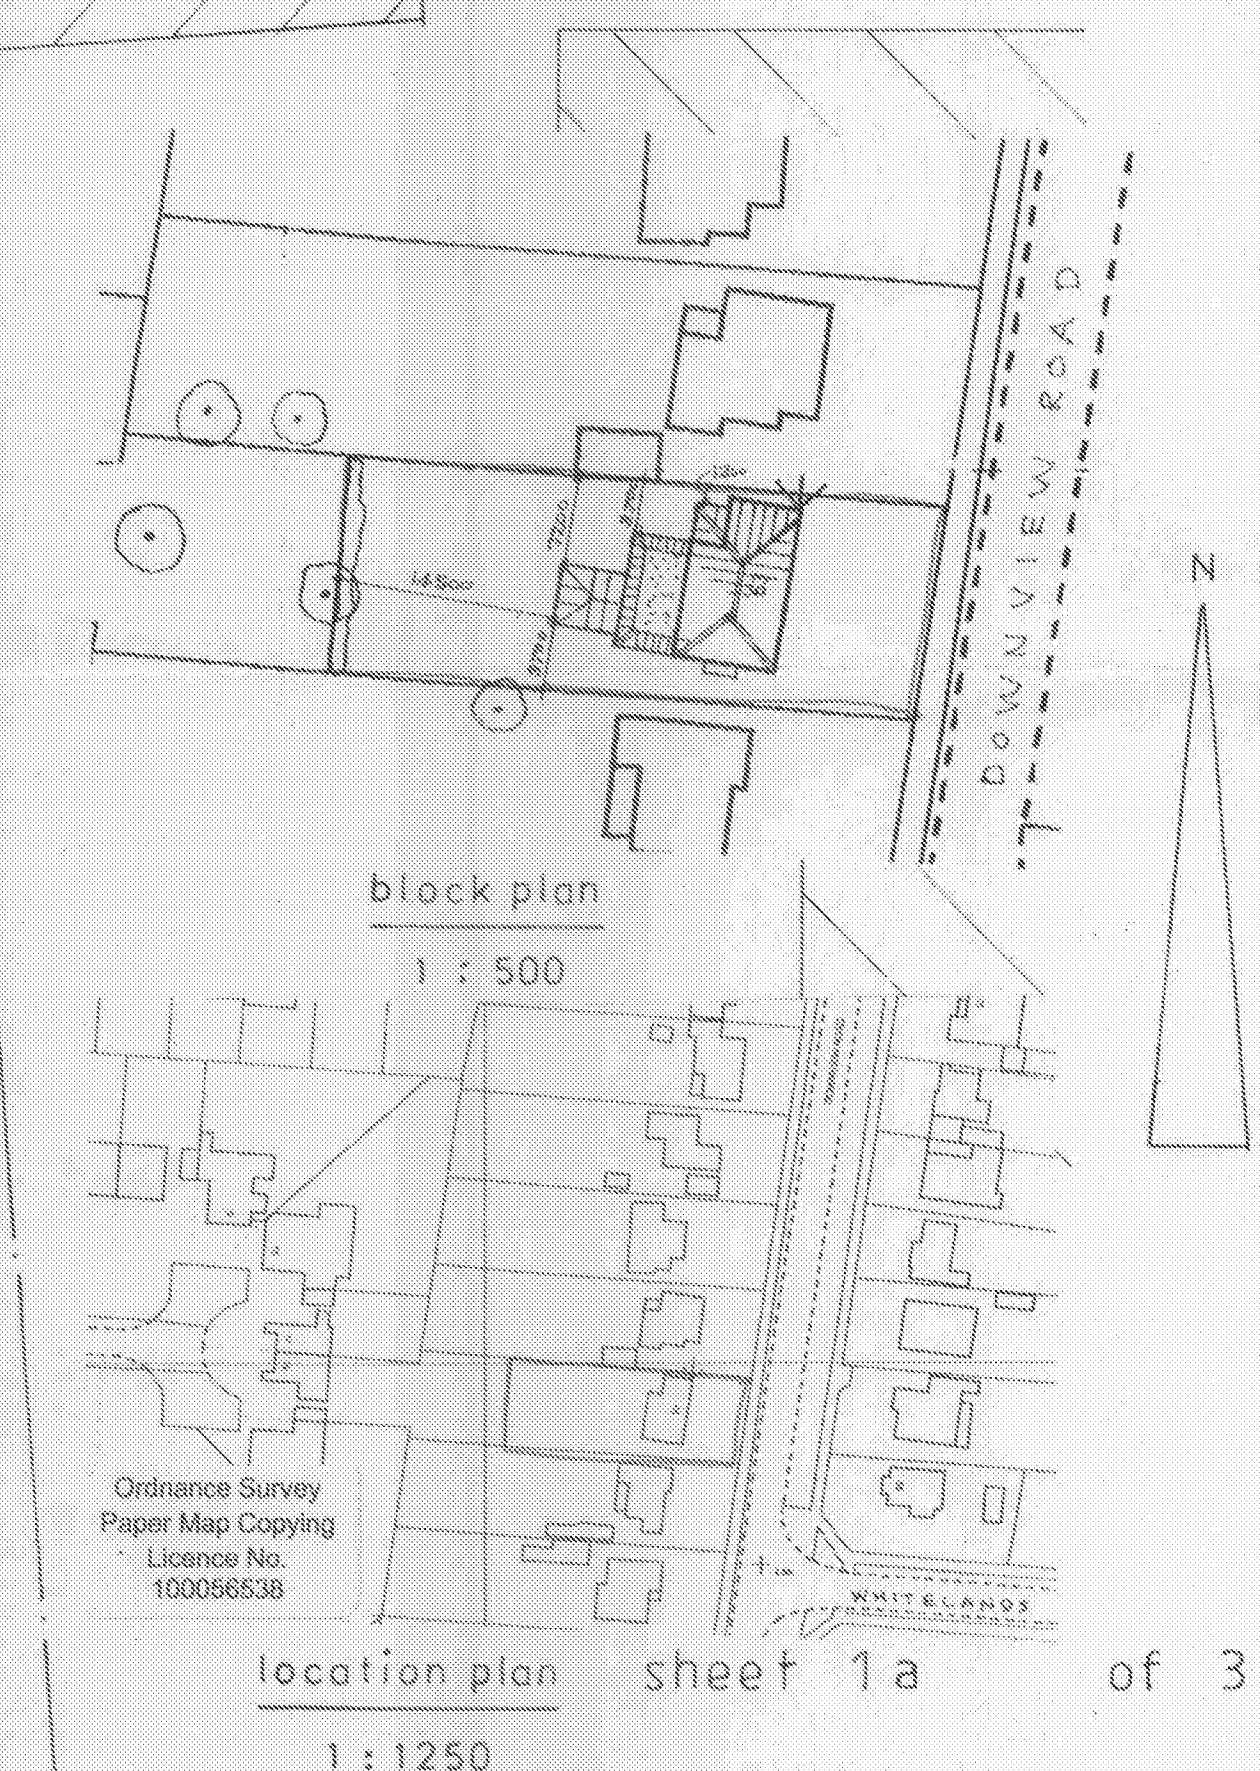


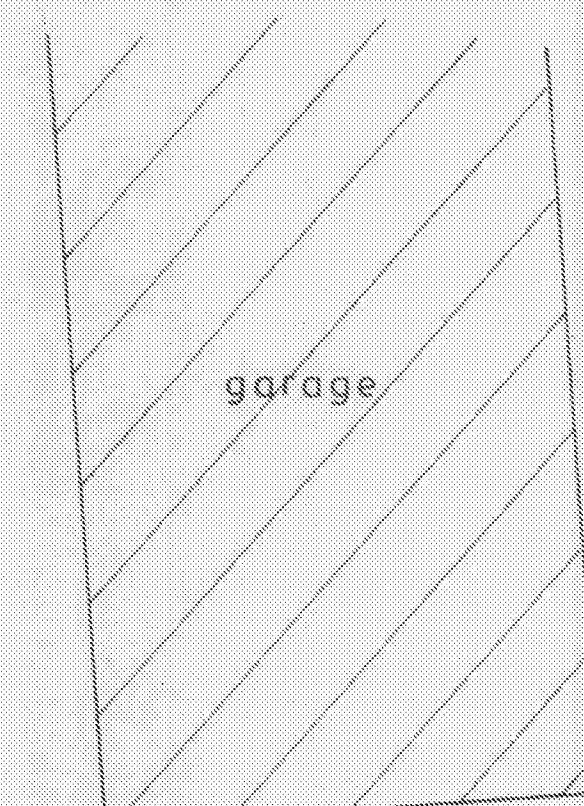

Proposed

PROPOSED TWO STOREY EXTENSIONS AT 63, DOWNVIEW ROAD, FELPHAM
FOR MR. & MRS. B. MATTHEWS.

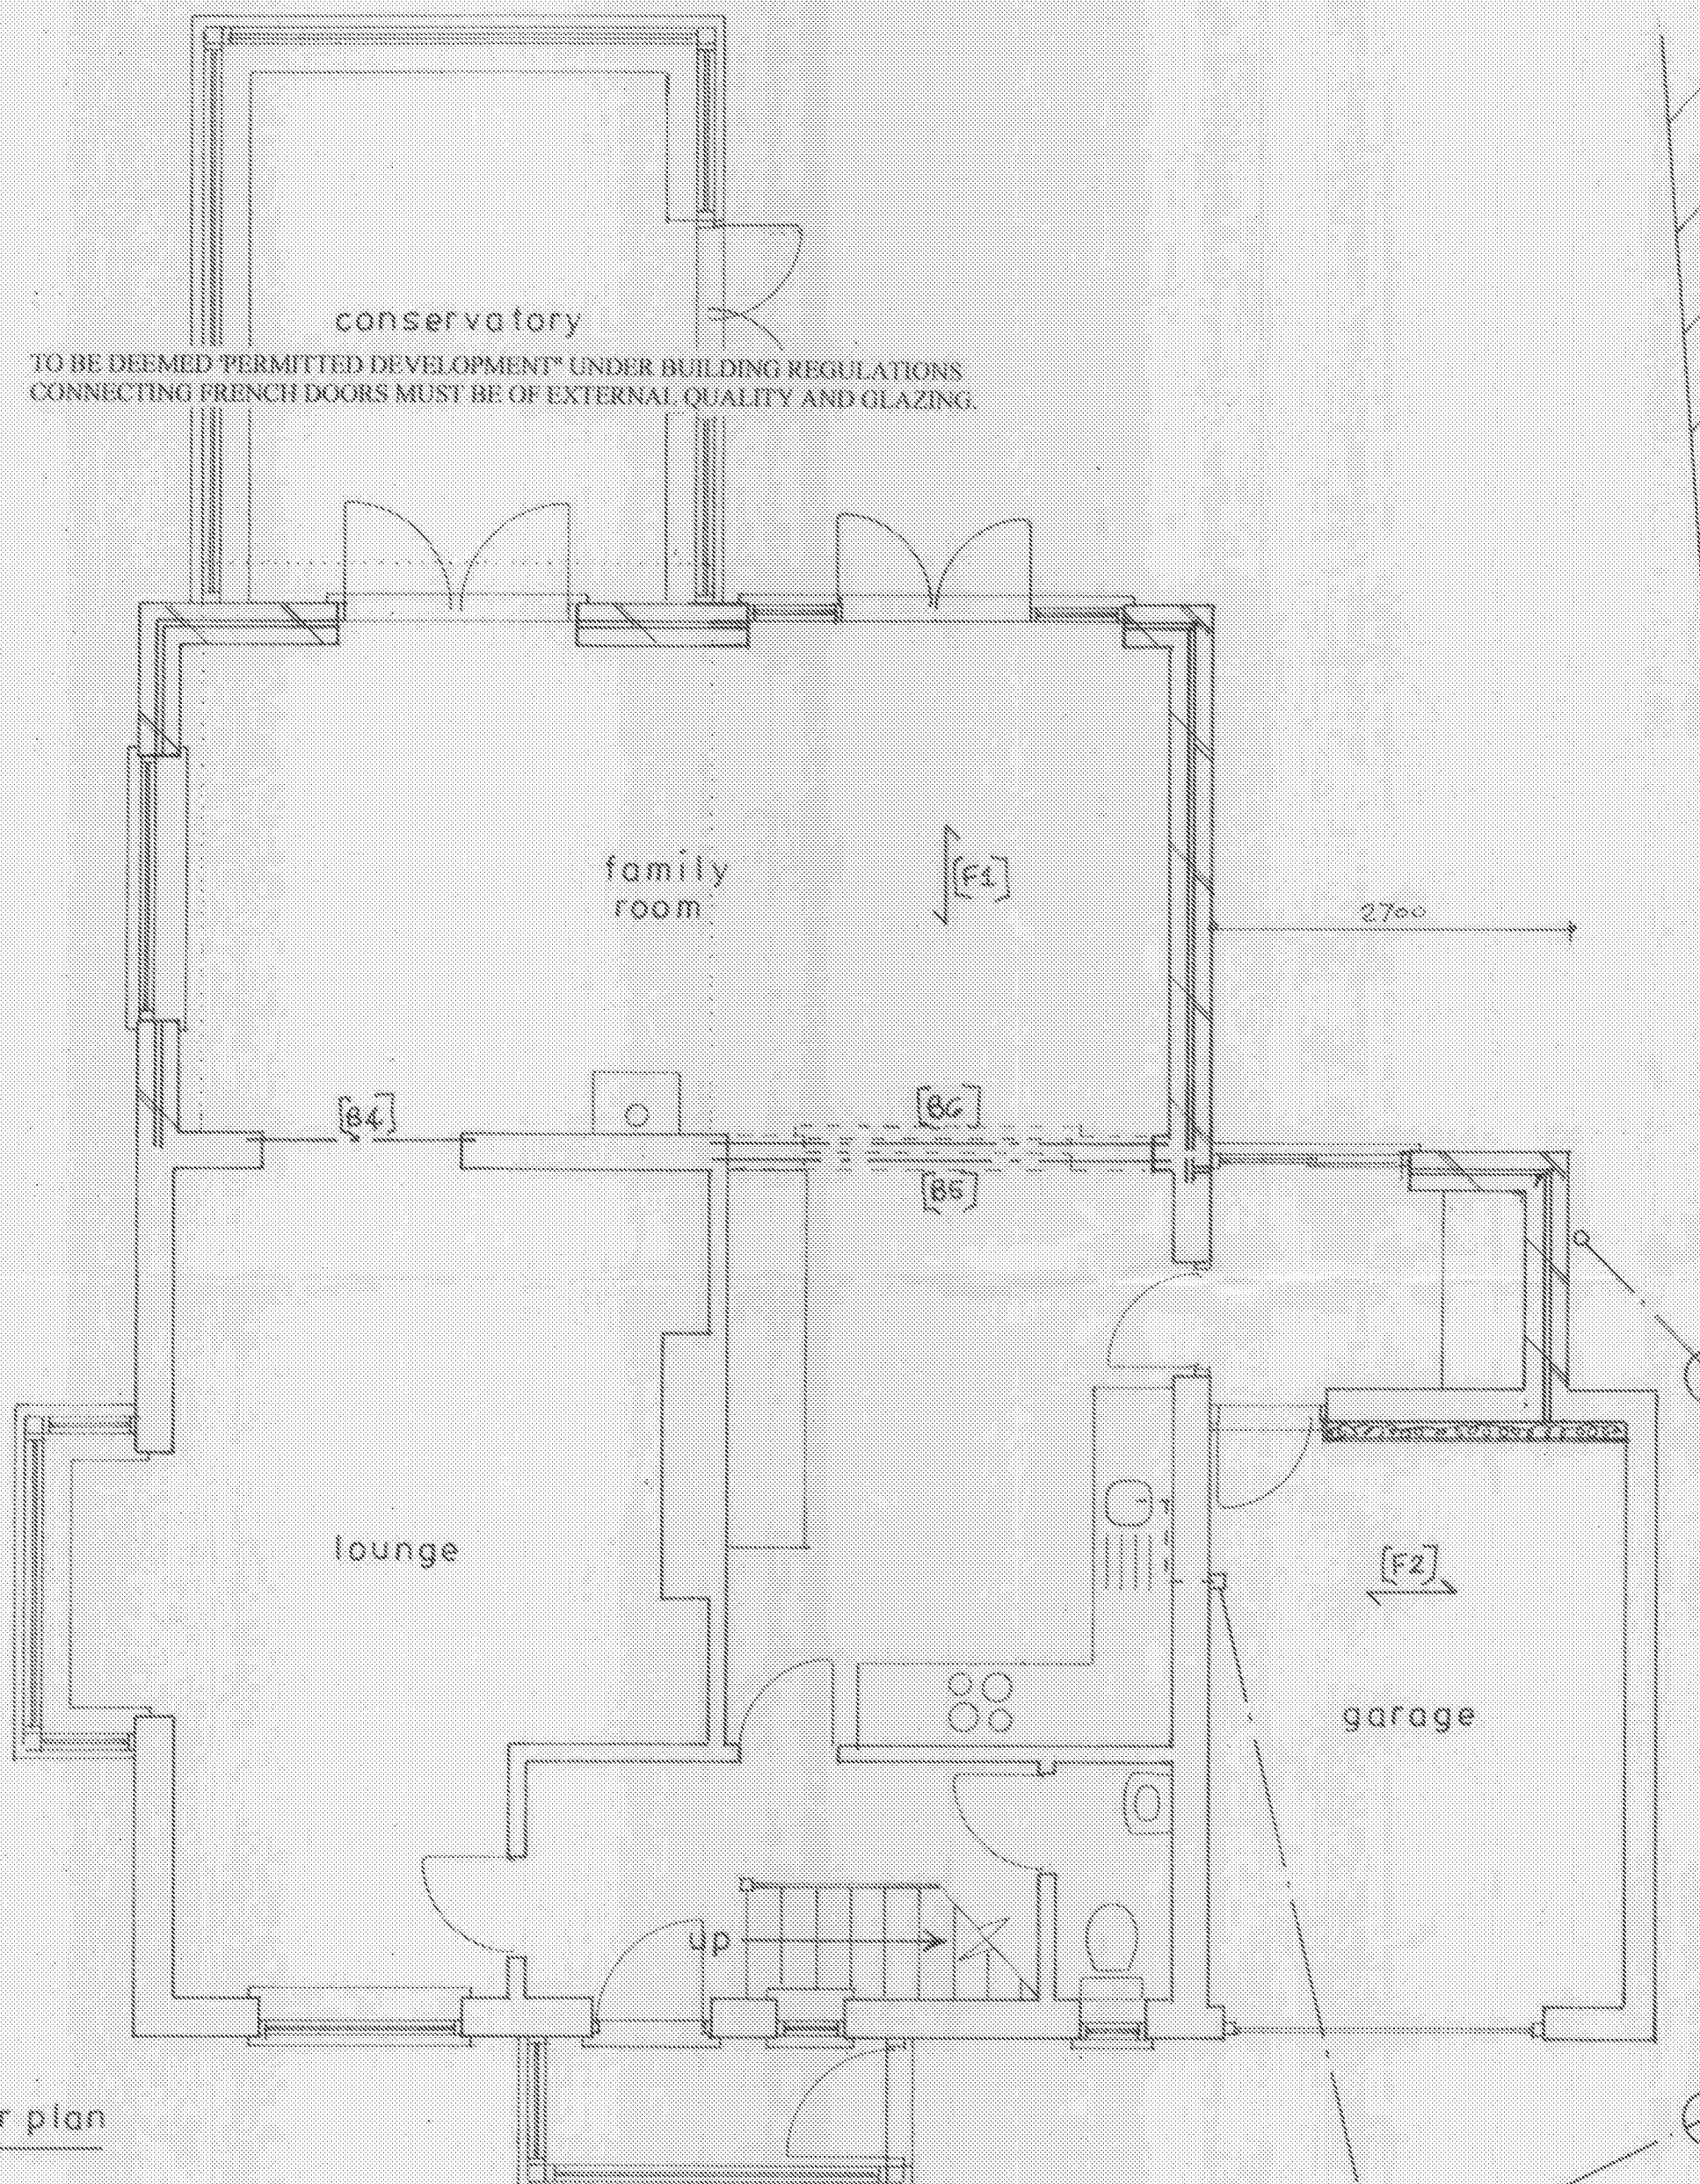