



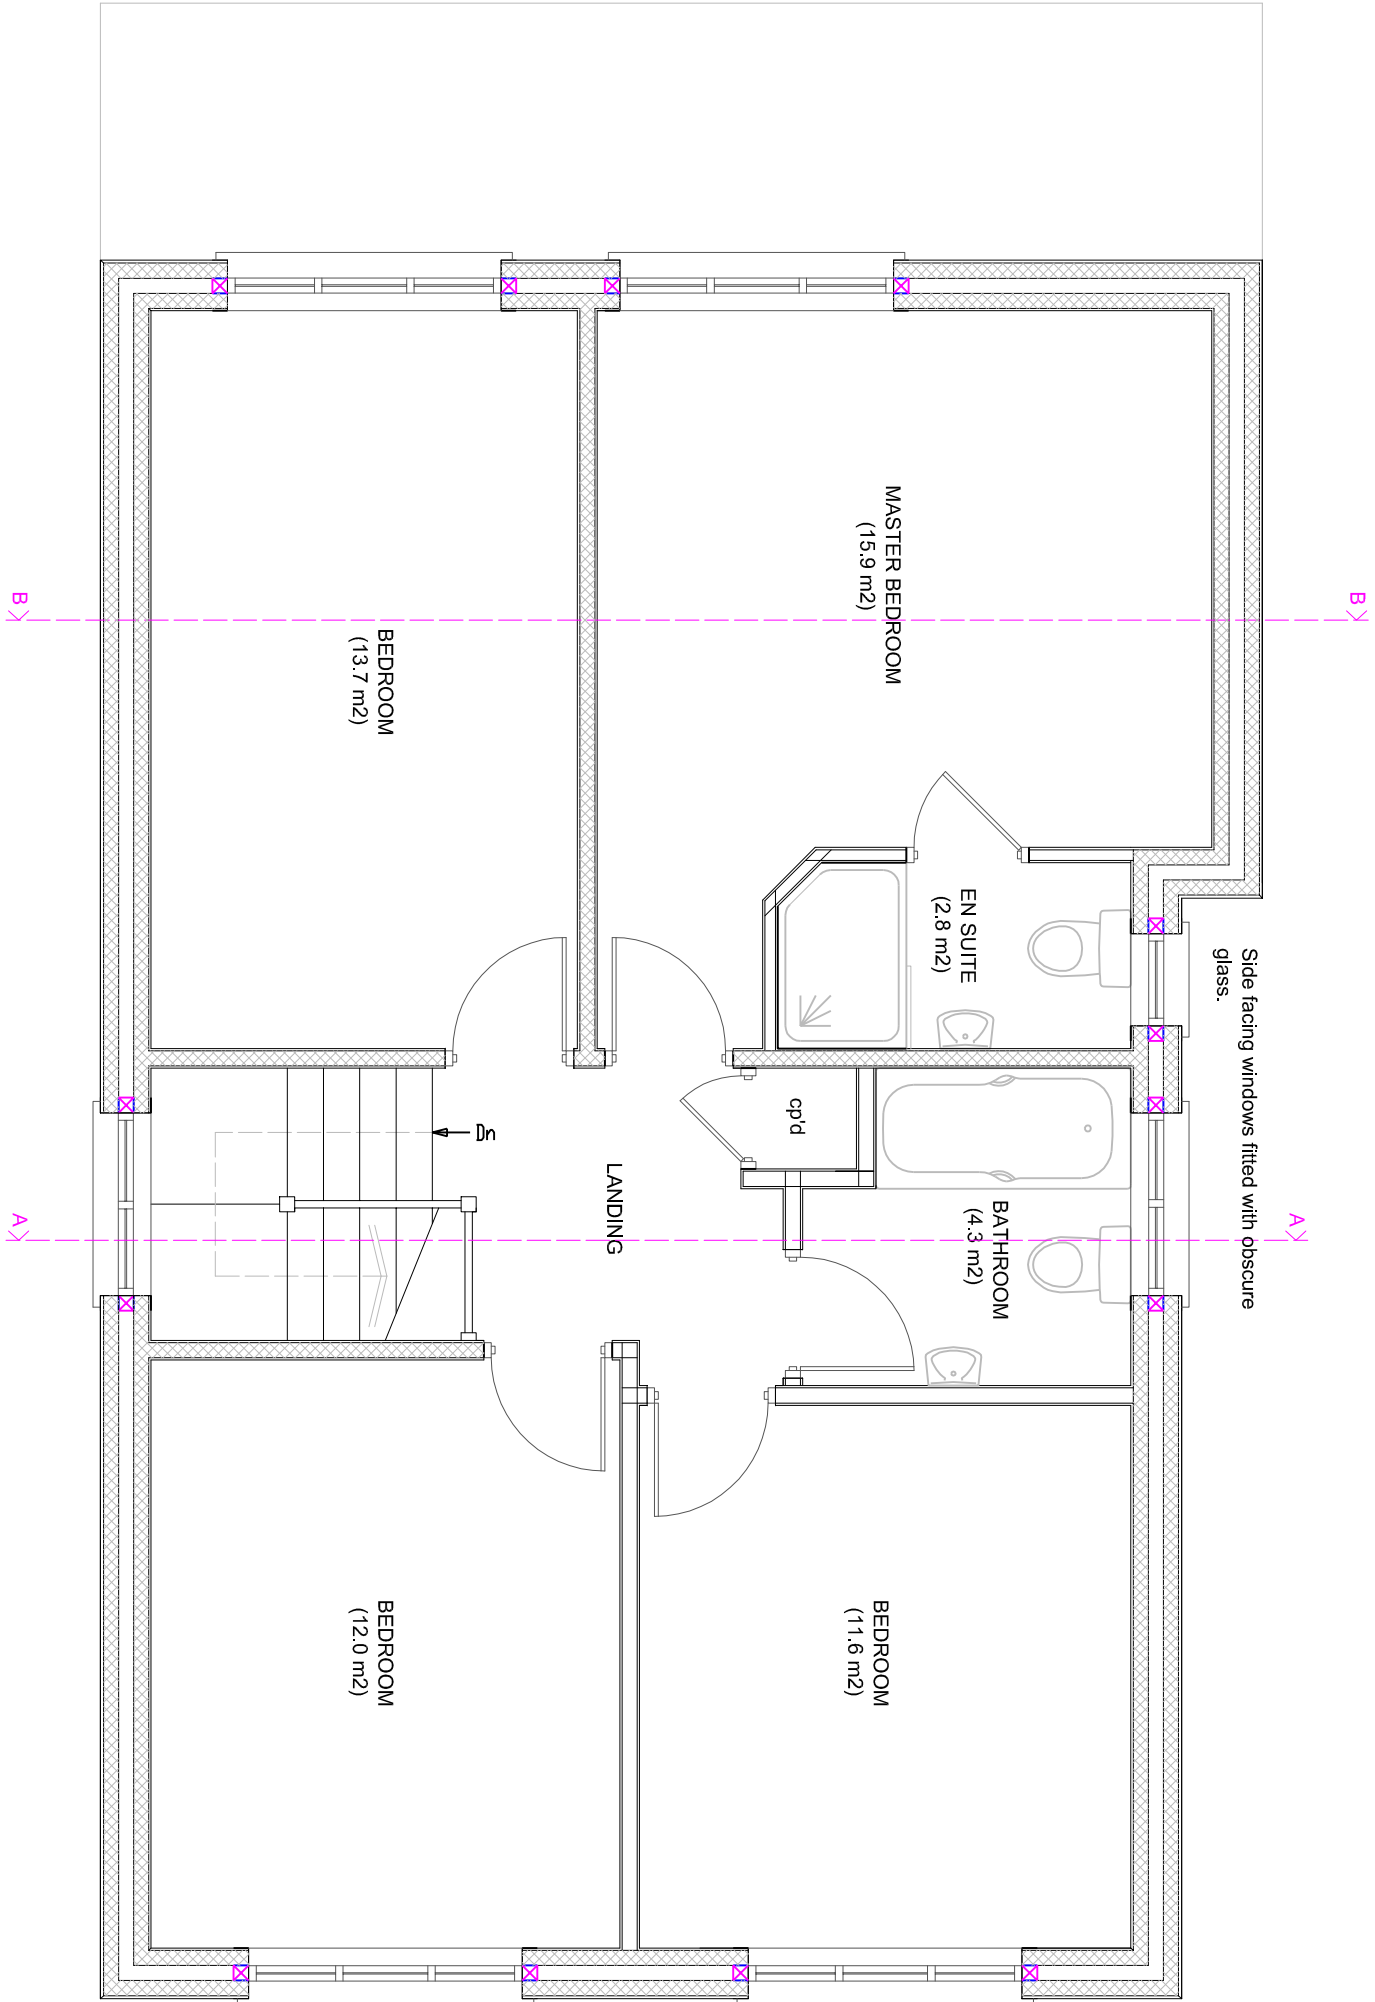

PROPOSED FIRST FLOOR PLAN

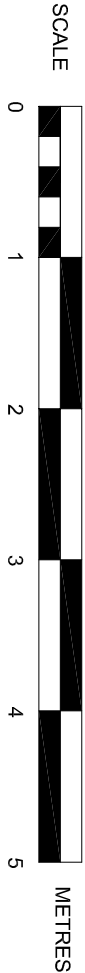

SUSSEX BUILDING CONSULTANCY LIMITED	
2 SECOND AVENUE, FELPHAM, BOGNOR REGIS, WEST SUSSEX.	
SCALE - 1/50 REV - C DATE - 17/05/2017	
 LABC partner	3 NORTHGOTE ROAD BOGNOR REGIS PO21 5LZ TEL/FAX - (01243) 861379