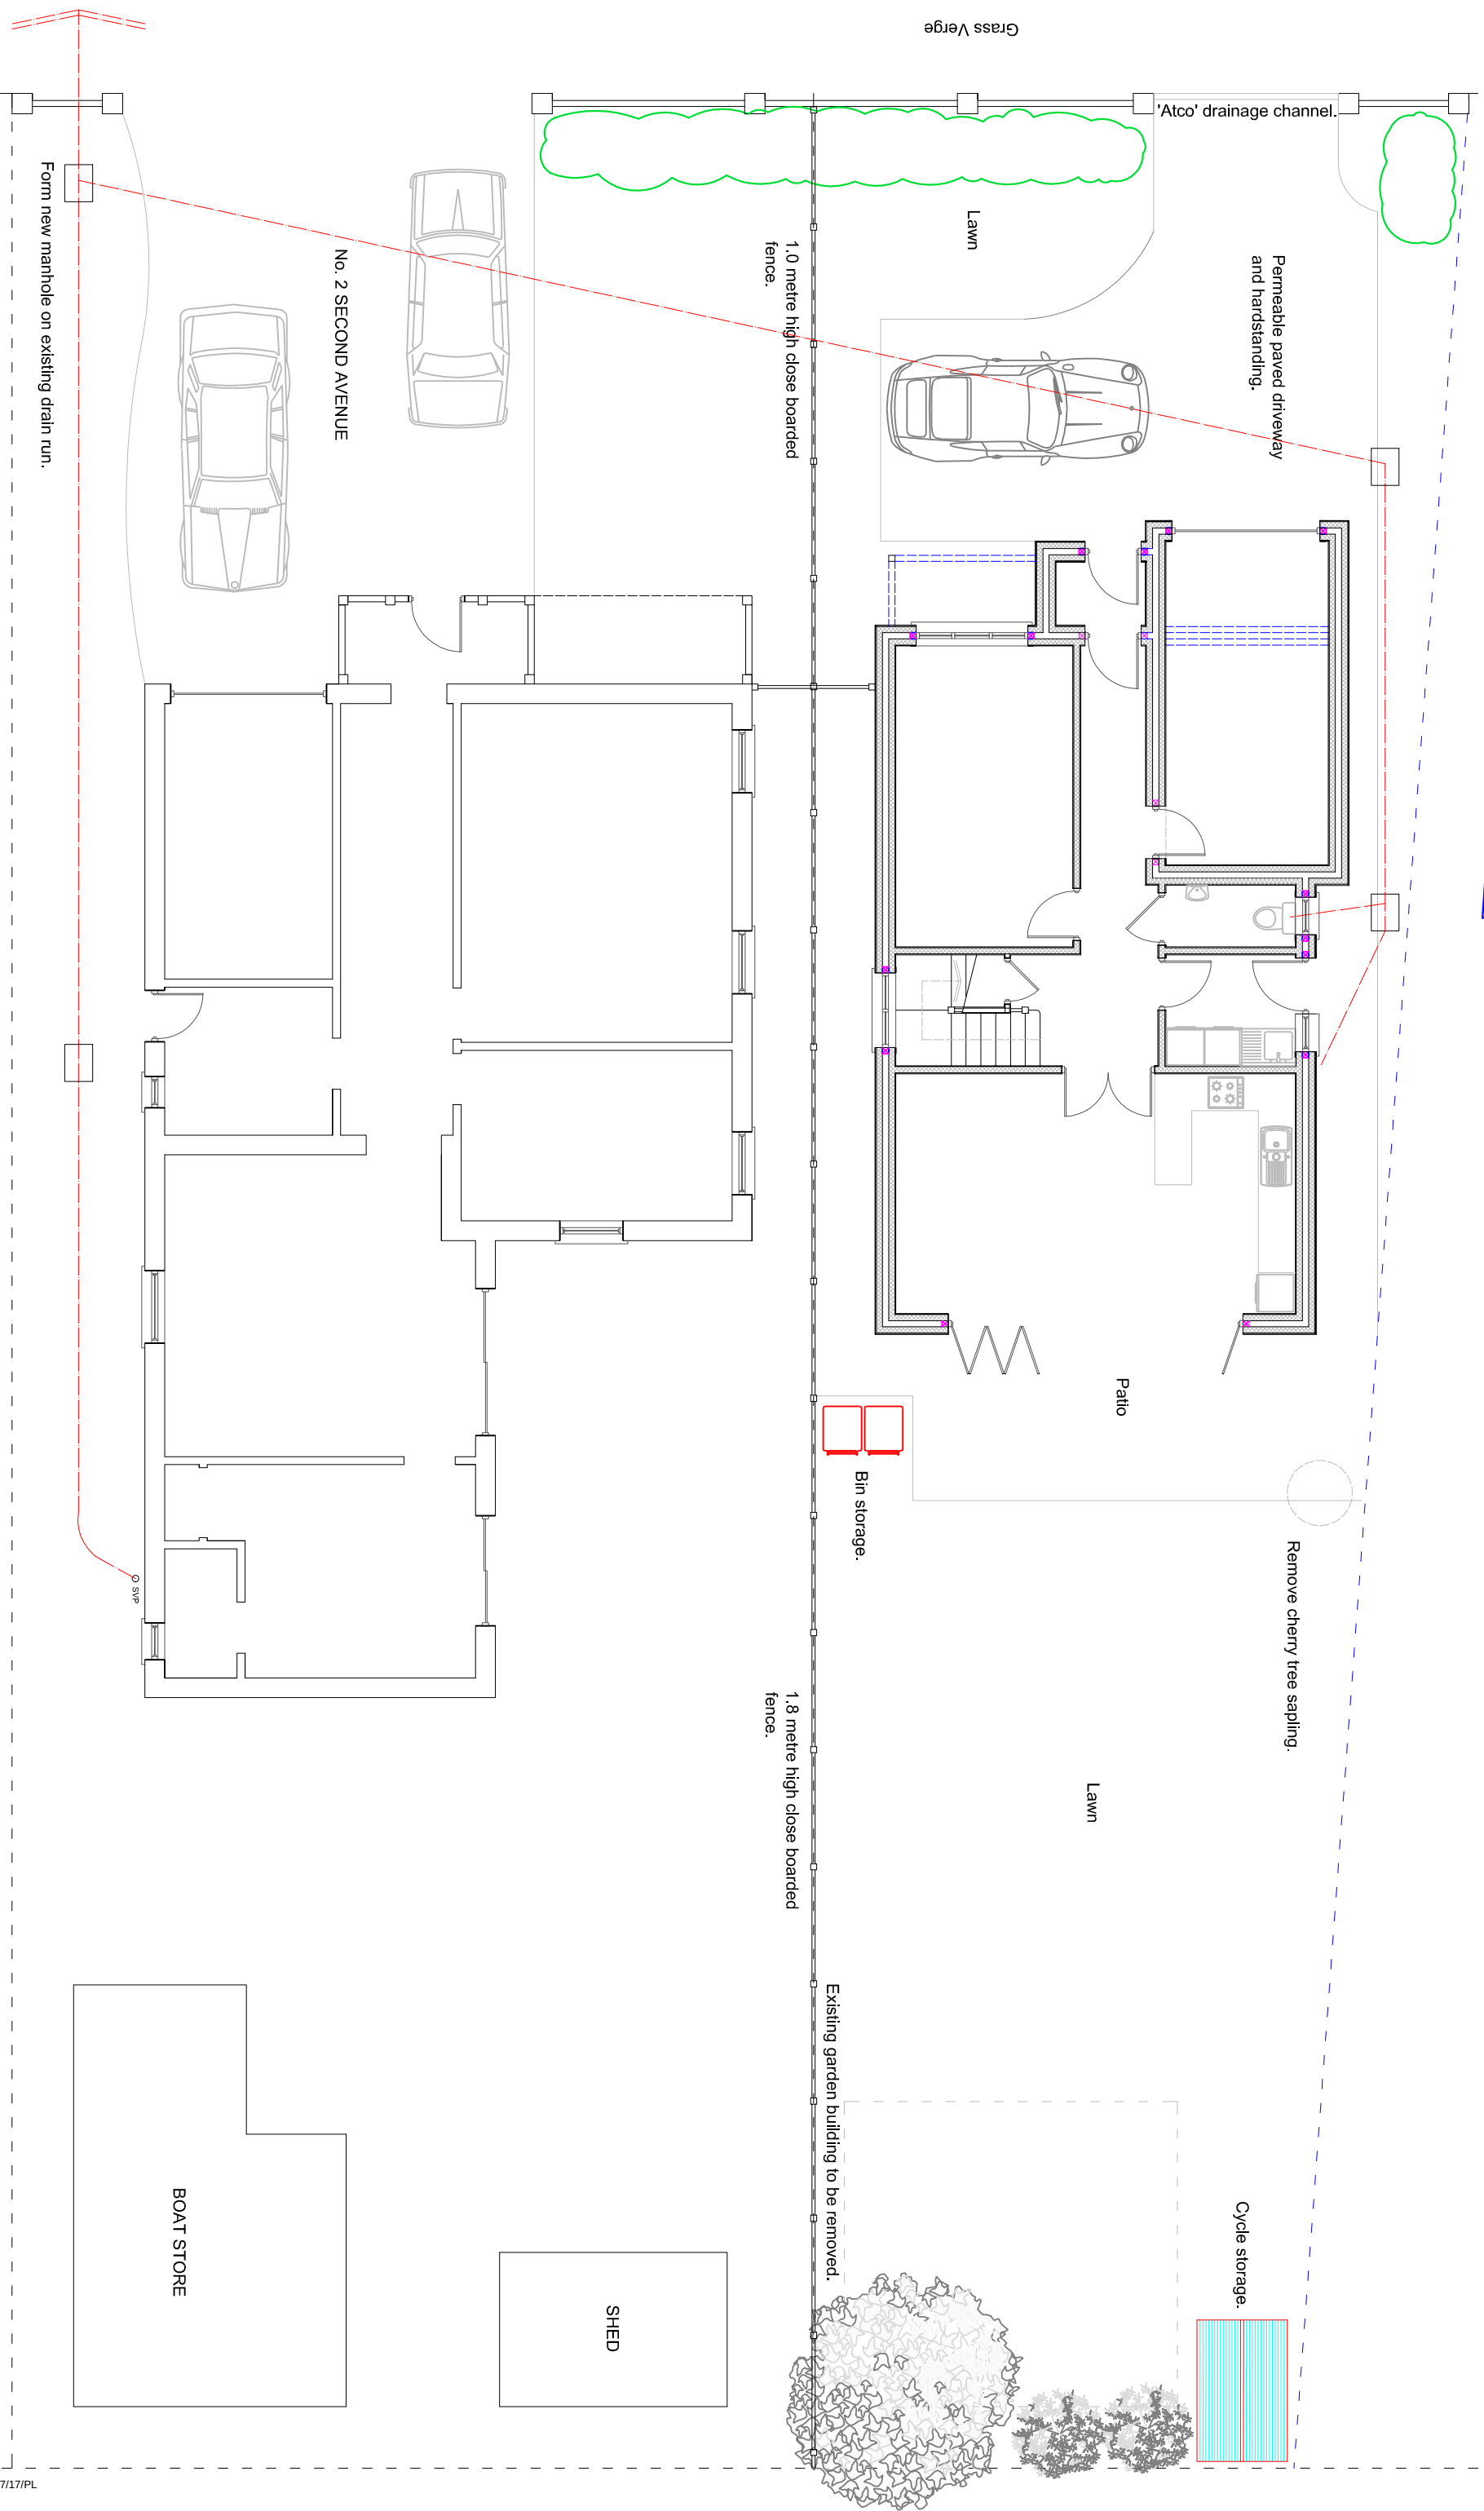


No. 1 SECOND AVENUE - SHEGAR

[illegible]

PROPOSED PLOT PLAN

SHED

BOAT STORE

[illegible]

Permeable paved driveway and hardstanding.

'Atco' drainage channel.

A top-down line drawing of a car. A red dashed line starts from the left side of the car, passes over the front passenger area, and extends towards the right side of the frame, indicating a lane change or steering maneuver.

1.0 metre high close boarded fence.

1.8 metre high close boarded fence.

Form new manhole on existing drain run.

☒ SVF

0 2 4 6 8 10

SUSSEX BUILDING CONSULTANCY LIMITED

2 SECOND AVENUE, FELPHAM,
BOGNOR REGIS, WEST SUSSEX.

SCALE - 1/100 REV - B DATE - 26/07/2017

LABC partner
3 NORTHCOTE ROAD
BOGNOR REGIS
PO21 5LZ
TEL - (01243) 861379