


LOCATION PLAN
SCALE 1/1250
APPLICATION SITE SHOWN EDGED RED

Supplied by: Stanfords 10 May 2021
Licence: © Crown Copyright and
database rights 2021 OS100035409
Order Licence Reference: OH1471833
Centre coordinates: 494955 99688

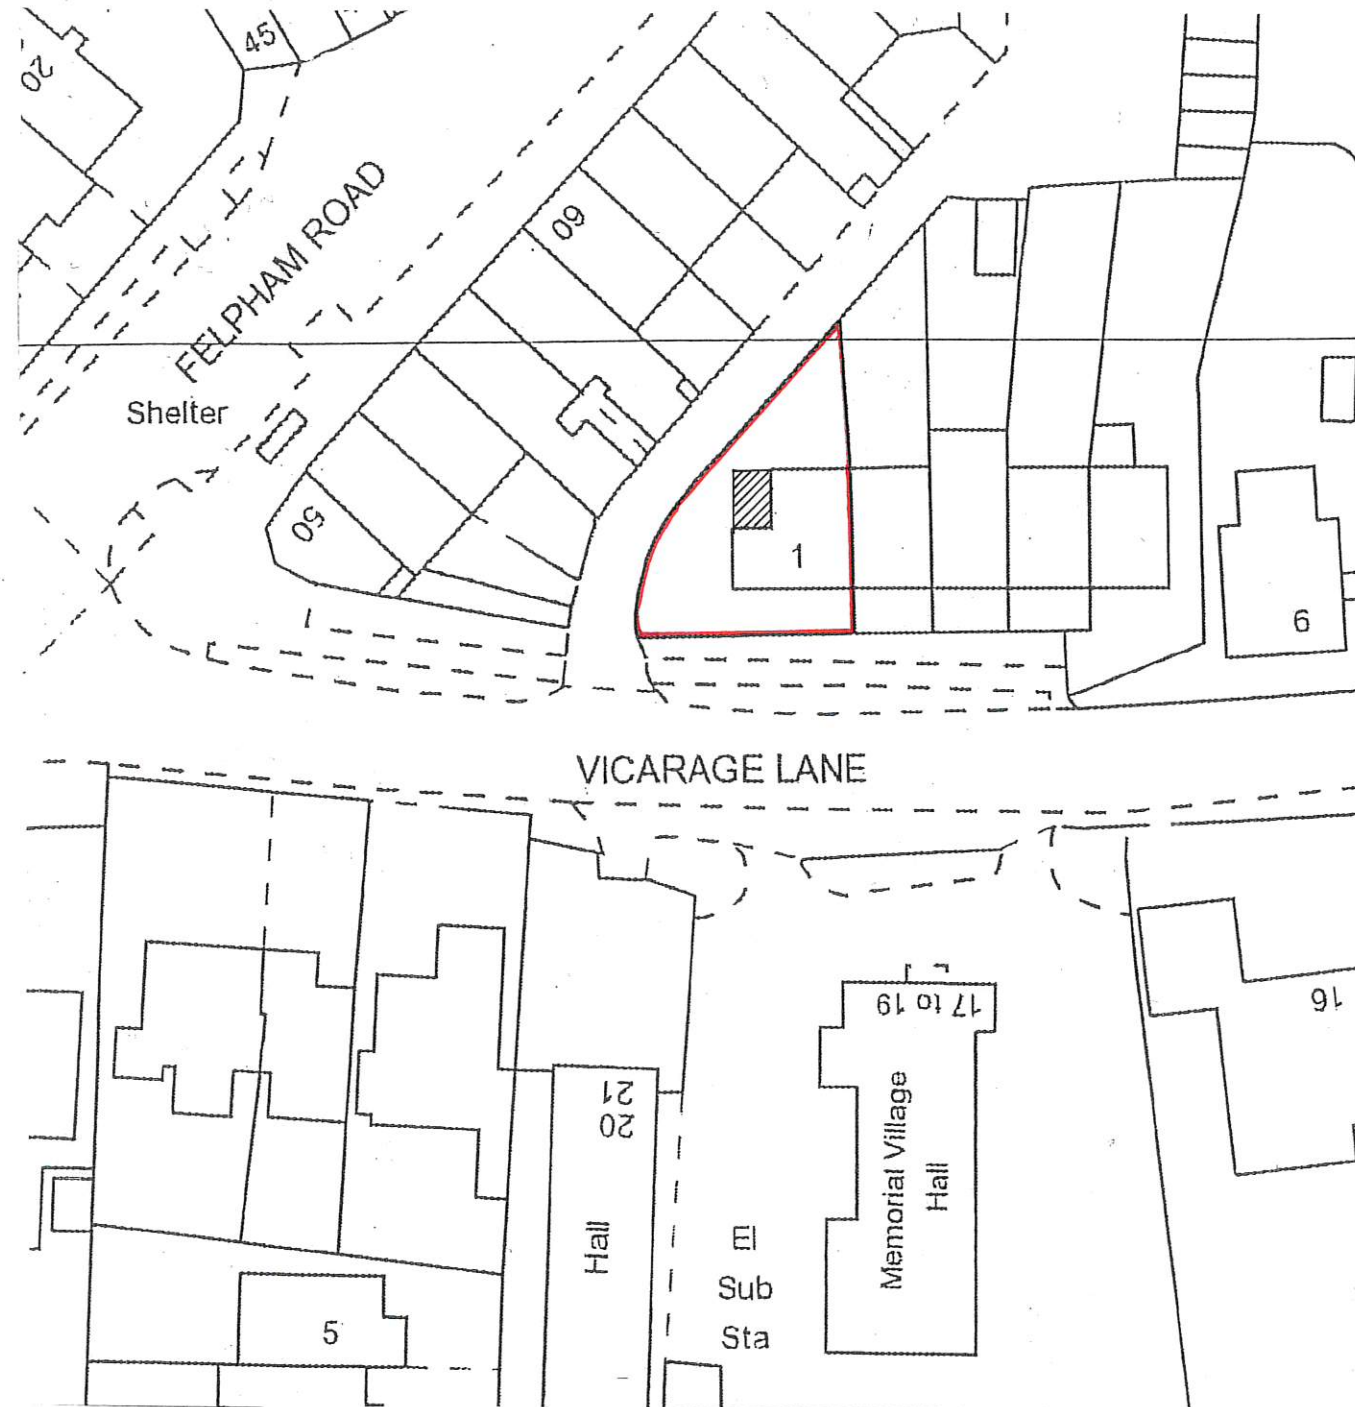

BLOCK PLAN
SCALE 1/500
PROPOSED EXTENSION SHOWN SHADED AND
SITE EDGED RED

This drawing is the copyright of the Architect and must not be reproduced or used without the Architect's permission. Figured dimensions are to take precedence over scaled dimensions. The Contractor is responsible for checking all figured dimensions on drawings against actual site dimensions. Scaled dimensions are not to be used for construction and setting out purposes. Any discrepancies are to be reported to the Architect. This drawing should be read in conjunction with schedules, specifications and engineers drawings and details where applicable.

DAVID BENNETT ARCHITECT
THE OLD COTTAGE
10 VICARAGE LANE, FELPHAM
WEST SUSSEX PO22 7EA
01243 866279 and 07932 757144
Email:davidkbennett47@gmail.com

CLIENT
MR AND MRS BURTON

PROJECT
**ALTERATIONS AND EXTENSION
1 VICARAGE LANE, PO22 7DY**

DRAWING TITLE
LOCATION PLAN AND BLOCK PLAN

SCALE
1/1250 and 1/500 at A3

REFERENCE
12103.01