Land Registry Official copy of title plan

Title number **WSX259789**
Ordnance Survey map reference **SZ9499NE**
Scale **1:1250**
Administrative area **West Sussex : Arun**

'APPENDIX A'

©Crown Copyright. Produced by Land Registry. Reproduction in whole or in part is prohibited without the prior written permission of Ordnance Survey. Licence Number 100026316.

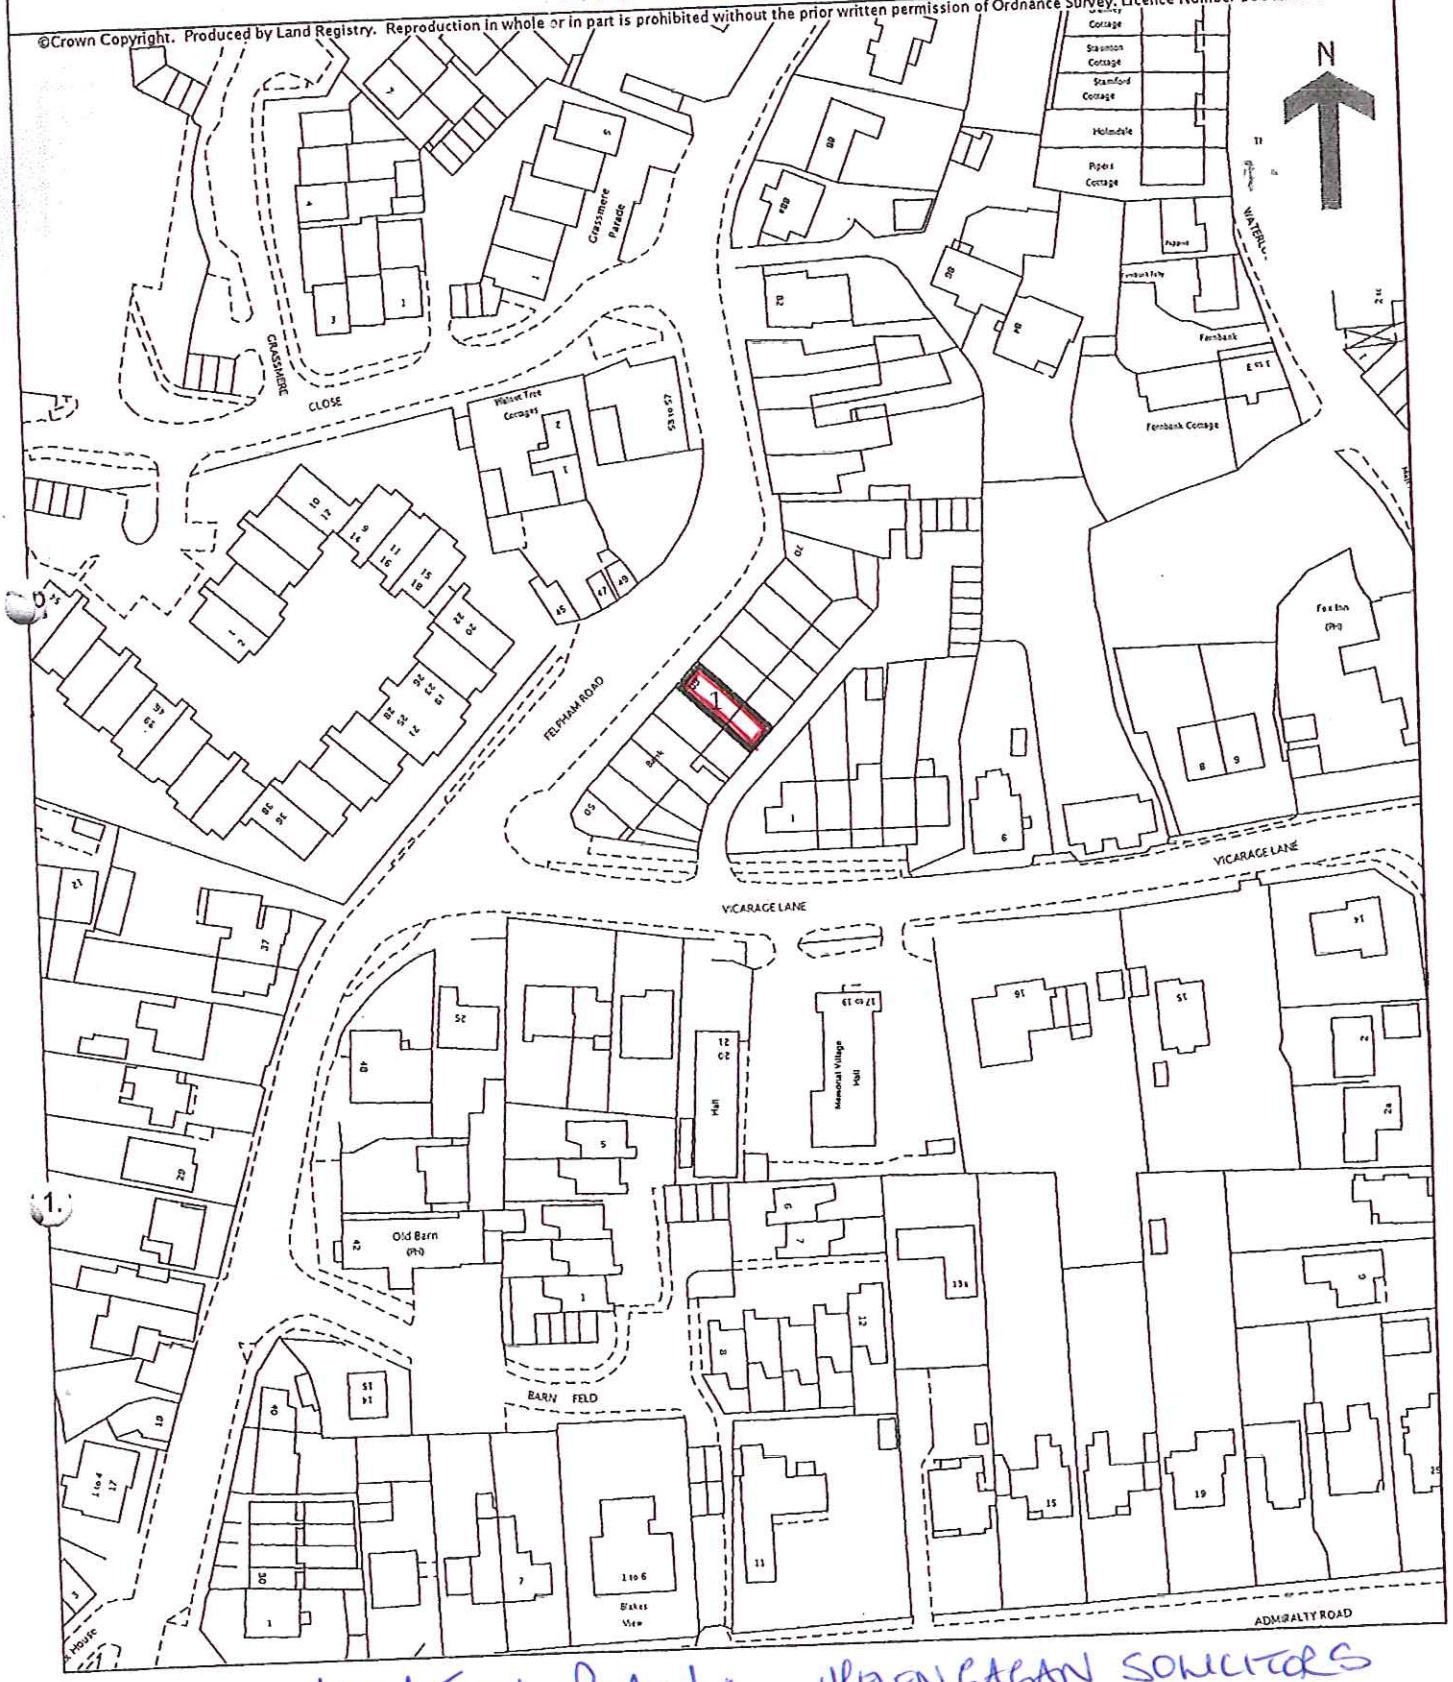

LOCATION PLAN: HELEN GAGAN SOLICITORS
FELPHAM CHAMBERS, 60 FELPHAM ROAD
FELPHAM
BOGNOR REGIS
WEST SUSSEX PO22 7NZ

This official copy is incomplete without the preceding notes page.

ARUN DISTRICT COUNCIL FP/128/17/CLP



APPENDIX B 182



APPENDIX B 2 of 2.

ARUN DISTRICT COUNCIL FP/128/17/CLP



APPENDIX C 1 of 3

ARUN DISTRICT COUNCIL FP/128/17/CLP



APPENDIX C 223

ARUN DISTRICT COUNCIL FP/128/17/CLP



APPENDIX C 3 & 2