ARUN DISTRICT COUNCIL FP/128/19/CLP

EXISTING AND PROPOSED
NO CHANGES

HELEN GREAN
SOLICITOR.

Ref no.
FP/128/19/CLP.

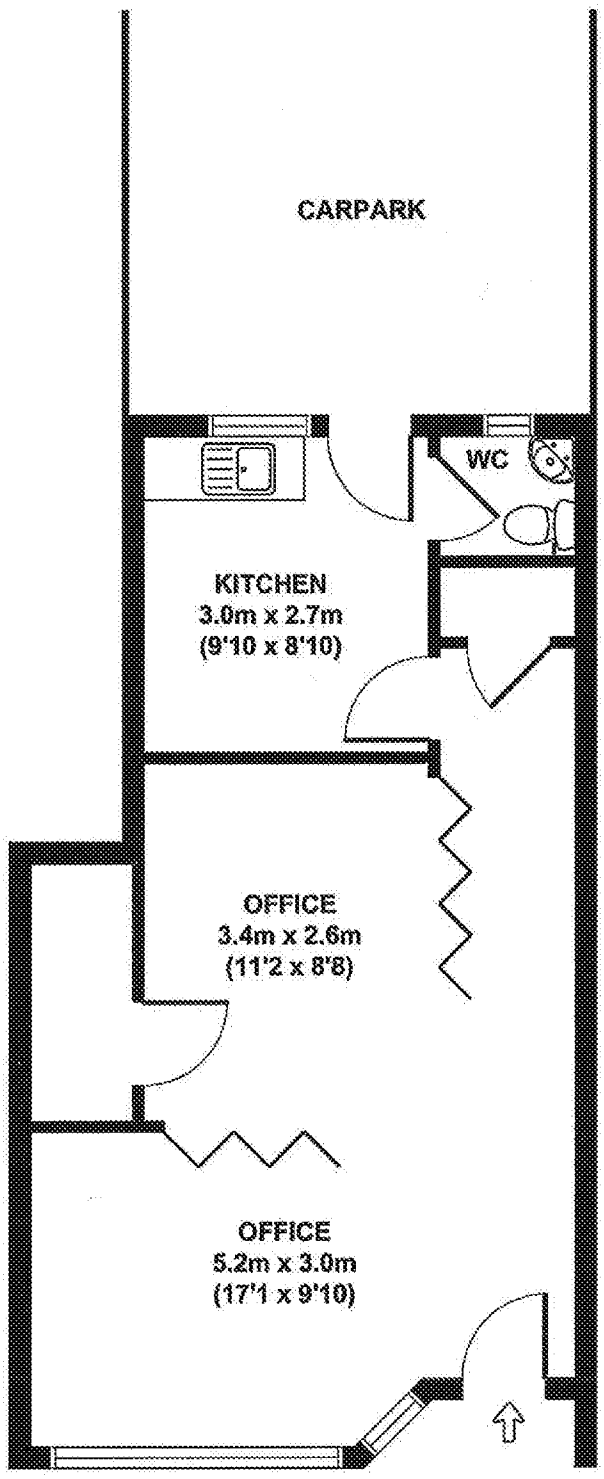

FELPHAM CHAMBERS 60 FELPHAM ROAD PO22 7NZ

APPROX. GROSS INTERNAL FLOOR AREA 474 SQ FT / 44 SQ M

FLOOR PLAN FOR IDENTIFICATION PURPOSES ONLY -NOT TO SCALE

FEET SCALE

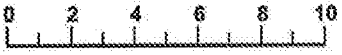

METERS SCALE

