


NOTES
WRITTEN DIMENSIONS TO BE TAKEN IN PREFERENCE TO SCALE, AND ARE TO BE CHECKED ON SITE PRIOR TO COMMENCING WORK. THIS DRAWING IS TO BE READ IN CONJUNCTION WITH ALL OTHER DOCUMENTS RELATING TO THIS PROJECT. ANY DISCREPANCIES ARE TO BE REFERRED IMMEDIATELY TO THE ARCHITECT. THIS DRAWING IS COPYRIGHT, AND SHOULD NOT BE USED OR REPRODUCED WITHOUT PERMISSION. IT IS THE CONTRACTOR'S RESPONSIBILITY TO ENSURE COMPLIANCE WITH THE BUILDING REGULATIONS.

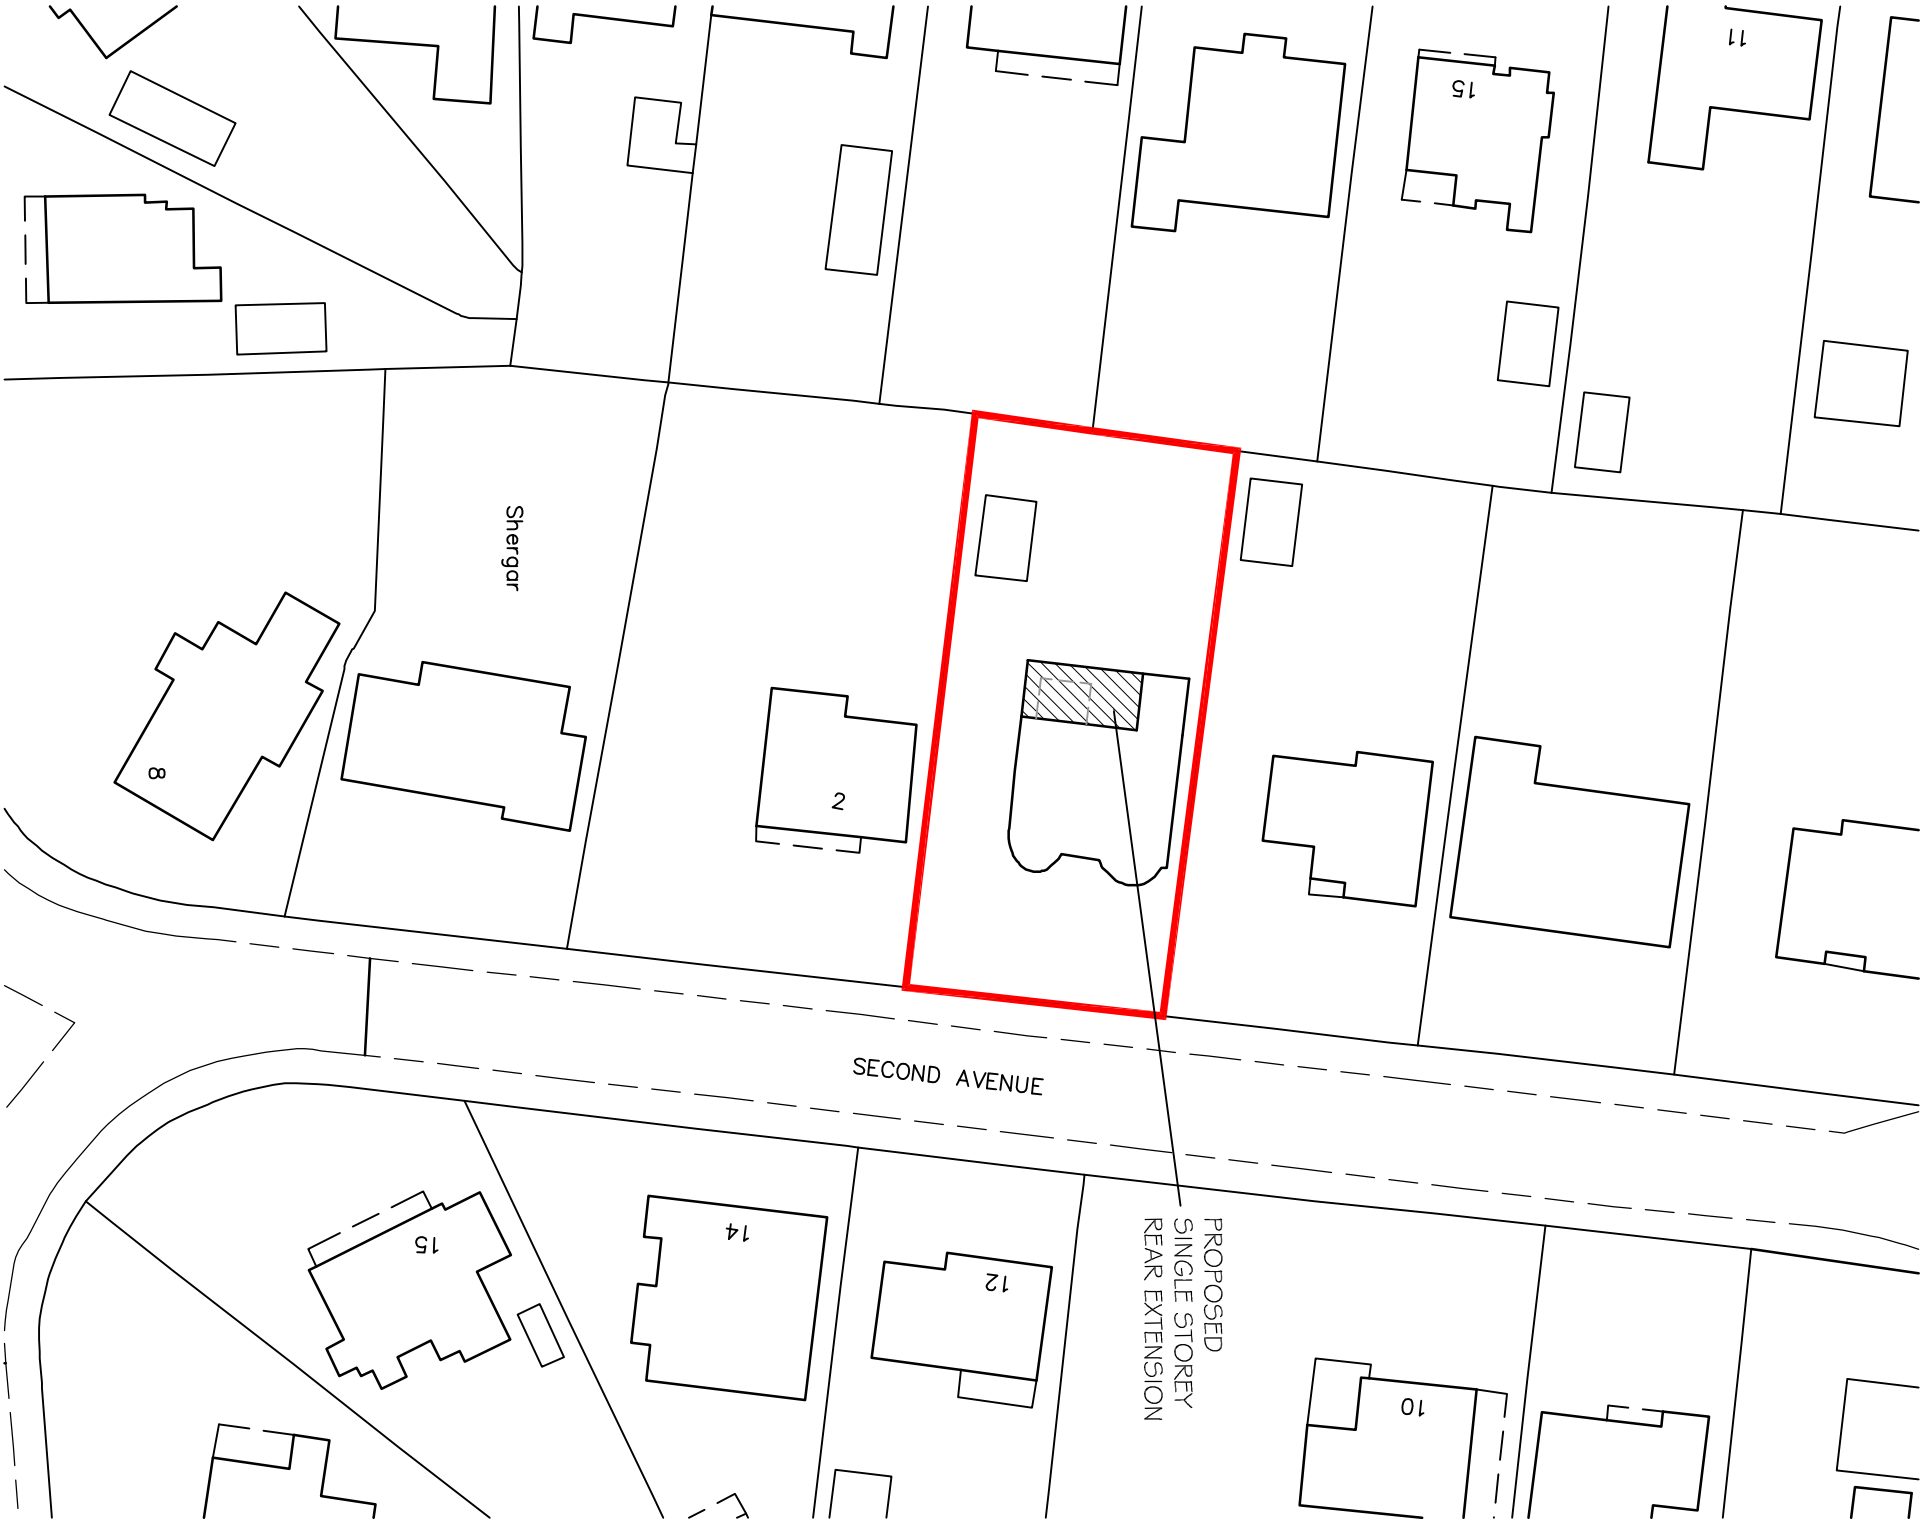

Ordnance Survey (c) Crown Copyright 2016. All rights reserved. Licence number 100022432

SITE LOCATION PLAN 1 : 1 2 5 0

BLOCK PLAN 1 : 5 0 0

A PROPOSALS AMENDED
REV DESCRIPTION

26.04.18
DATE

CLIENT
MR R HASTINGS & MS K BAILEY

SCALE
1:1250 /
1:500 @A3
DRAWN BY
PLB
DWG NO
554/03

DATE
APR 16
REV. A

DRAWING TITLE
SITE LOCATION AND BLOCK
PLANS

PROJECT
3 SECOND AVENUE
FELPHAM
BOGNOR REGIS
WEST SUSSEX

Unit 3b Woodhorn Business Centre
Woodhorn Lane
Oving Chichester
West Sussex PO20 2BX
Tel 01243 774764
www.sloaneandbrown.co.uk

