


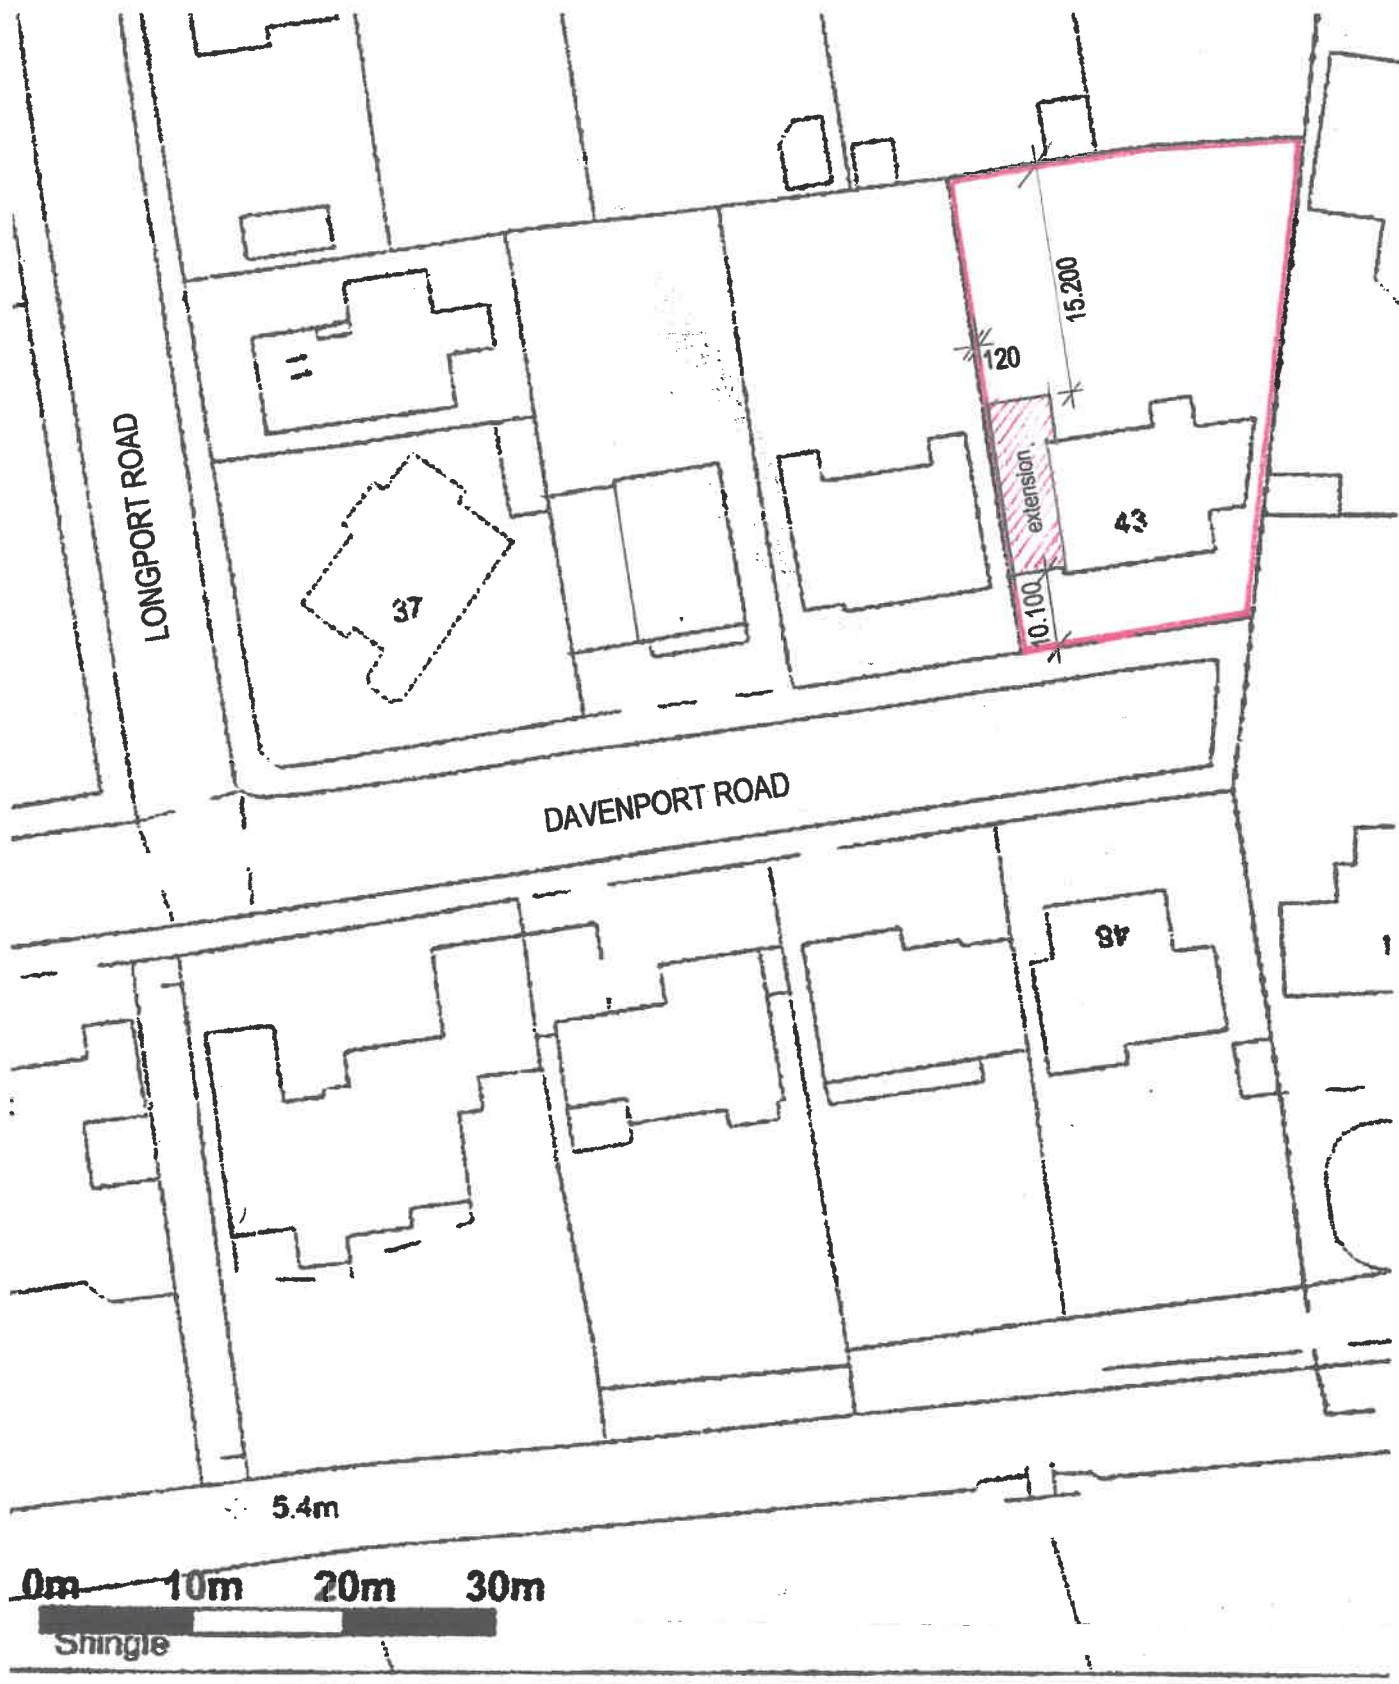

PROPOSED EXTENSION
43 DAVENPORT ROAD FELPHAM
BOGNOR REGIS WEST SUSSEX PO22 7JS

BLOCK PLAN 1:500

1901.06