

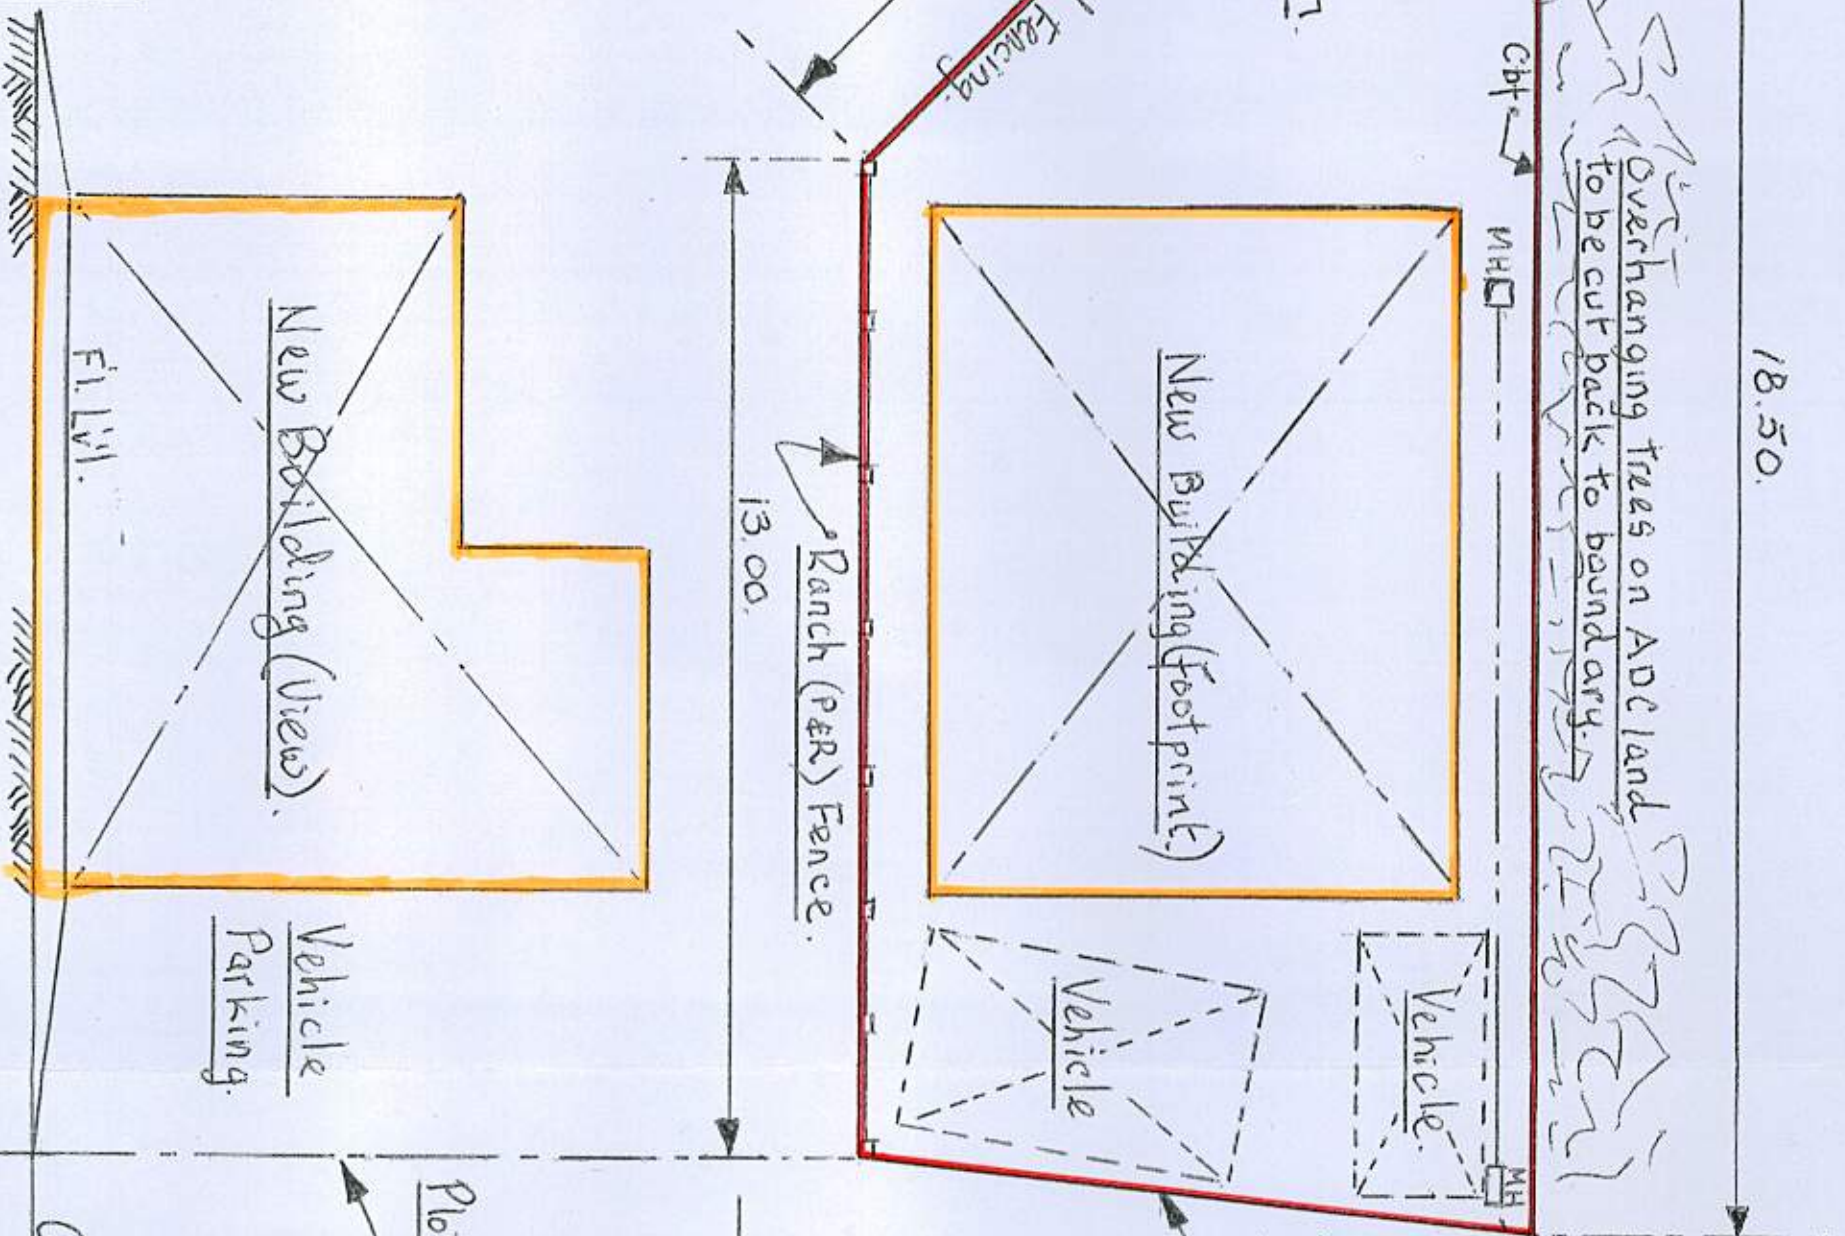


MR R FISHER.
 STARRY NOOK
 SEA ROAD.
 FELPHAM. W SX.

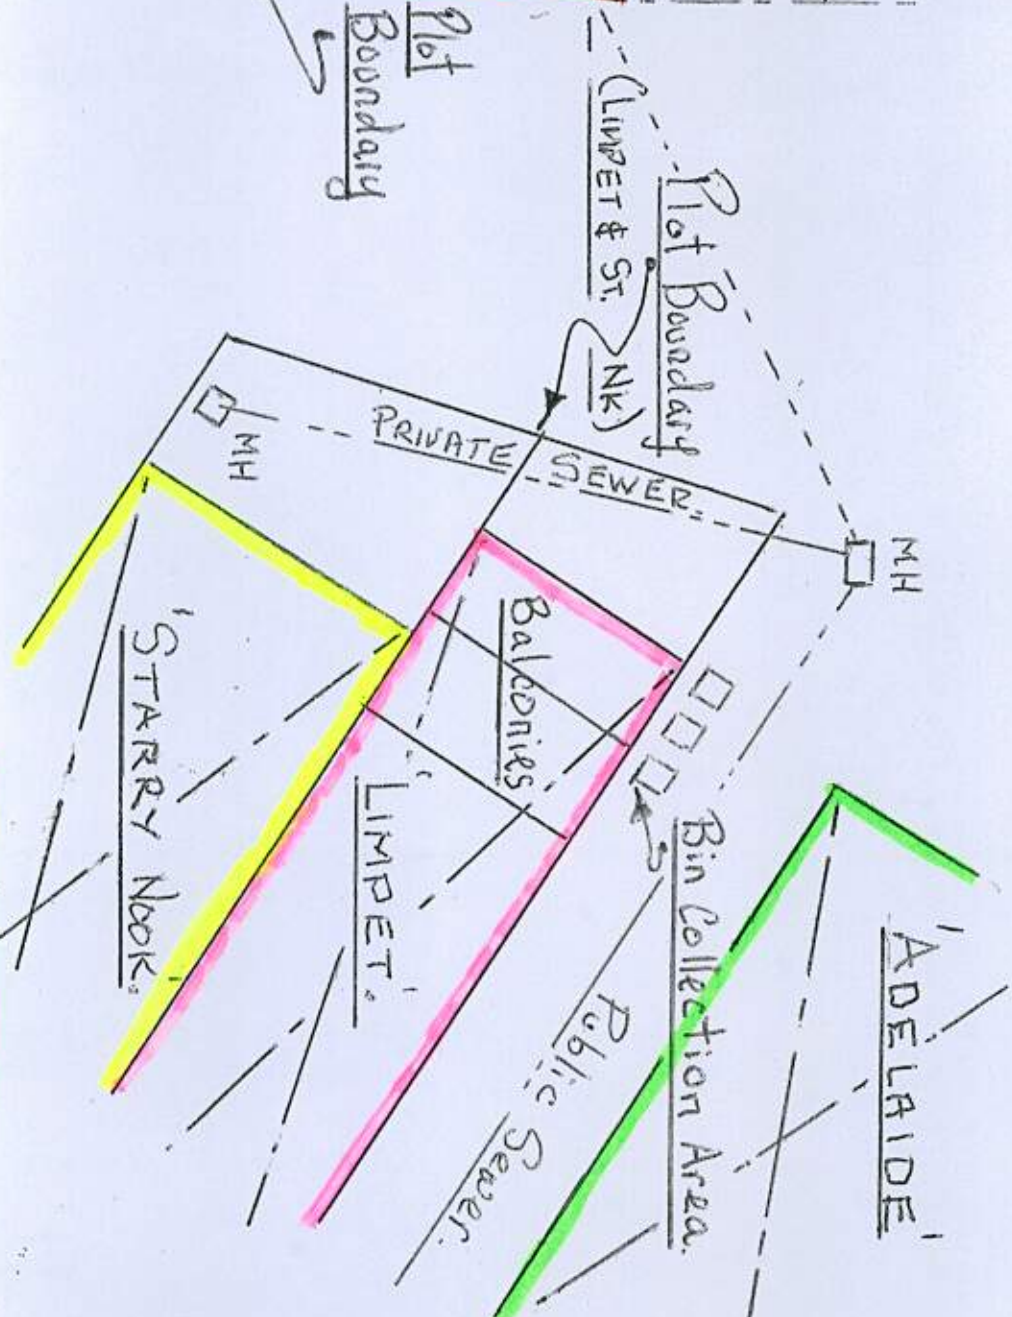

PLAN (Proposed & Existing)

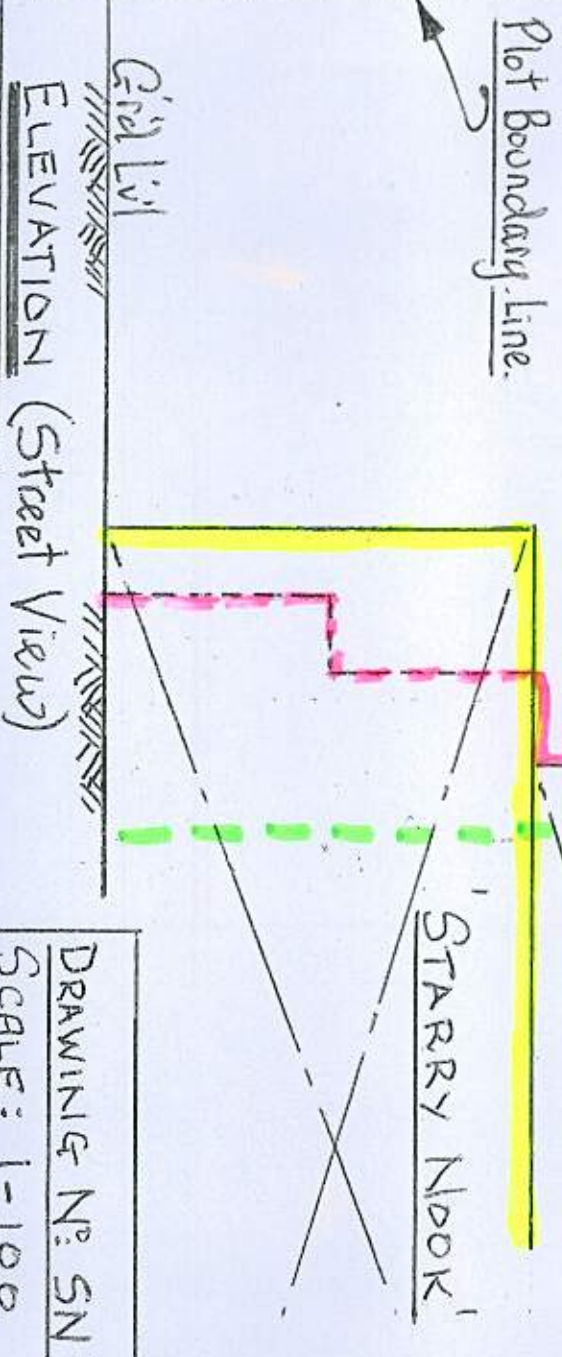

DRAWING No: SN1
 SCALE: 1-100
 DATE: 1st May 2016