




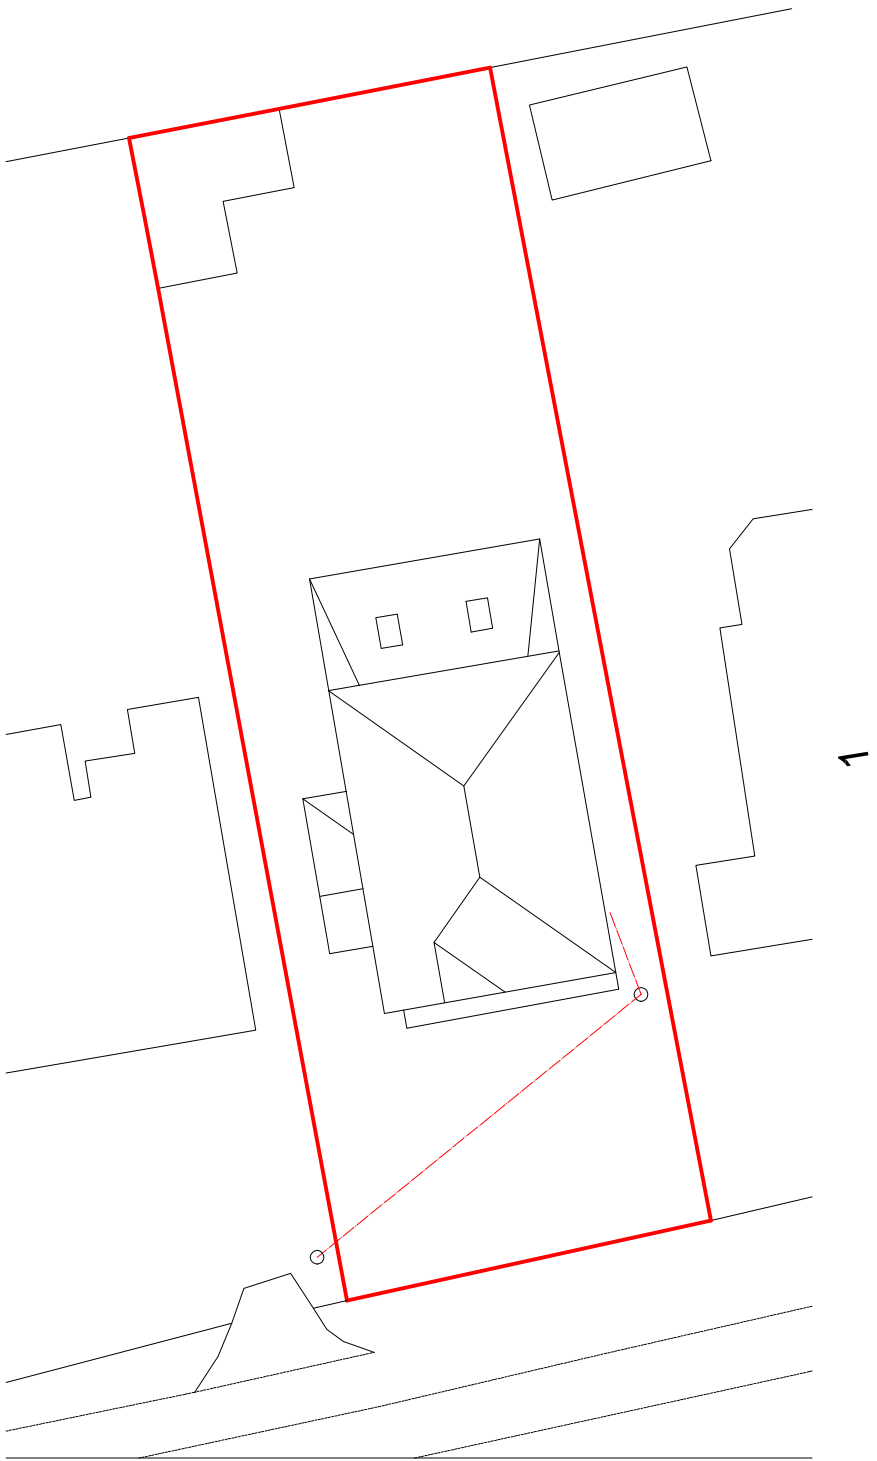

Existing Roof Plan

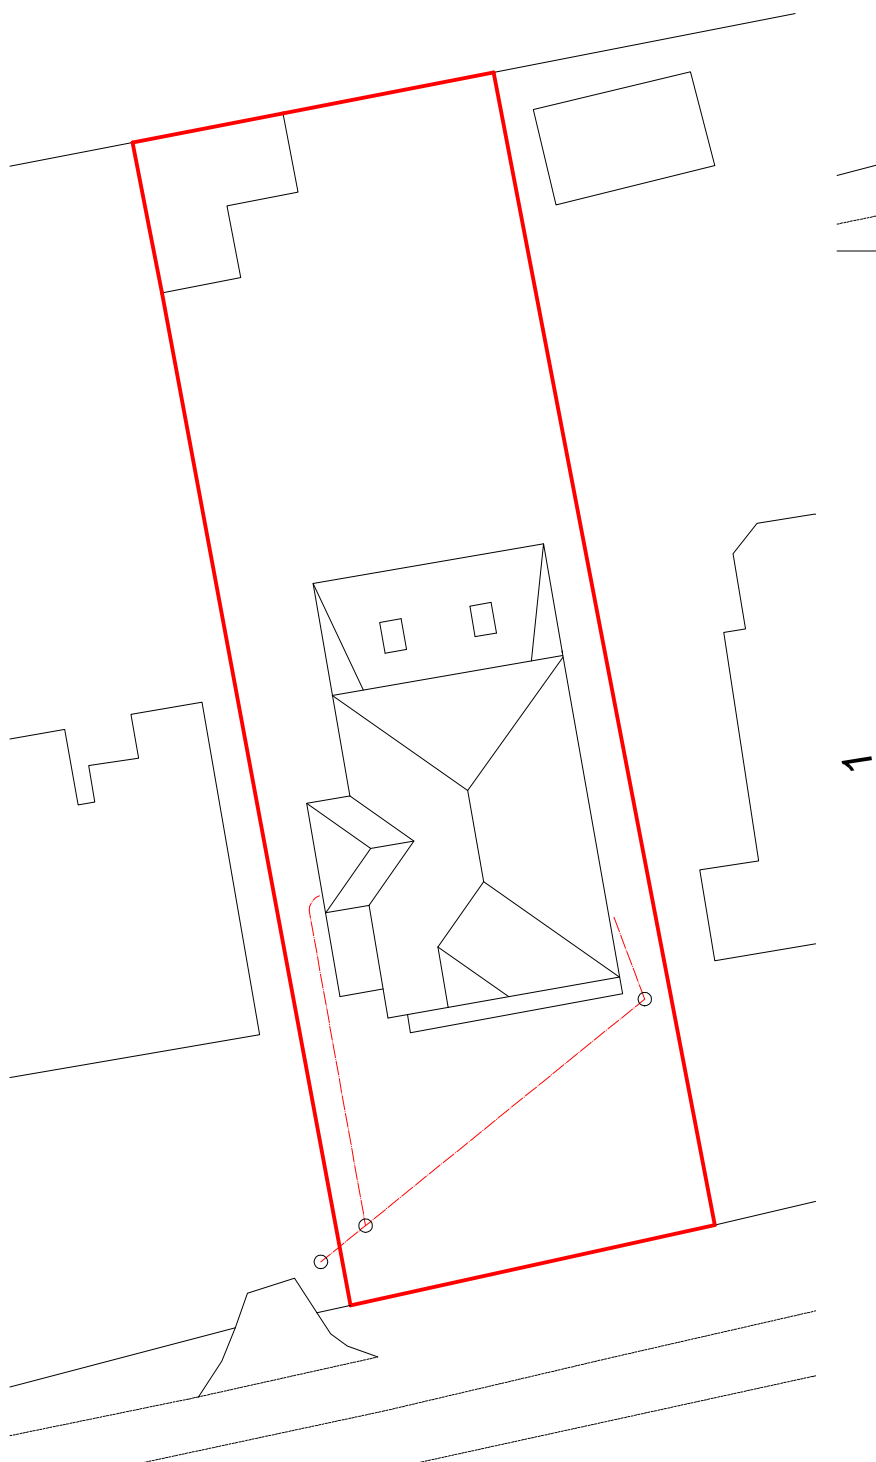

Proposed Roof Plan

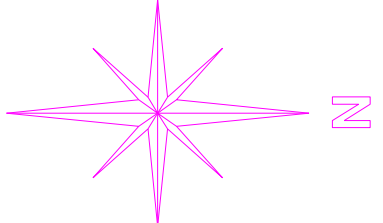

SUSSEX BUILDING CONSULTANCY LIMITED

12 SUMMERLEY LANE, FELPHAM,
BOGNOR REGIS, WEST SUSSEX.

SCALE - 1/250 REV - DATE - 23/11/2018



partner
LABC

3 NORTHCOTE ROAD
BOGNOR REGIS
PO21 5LZ
TEL/FAX - (01243) 861379