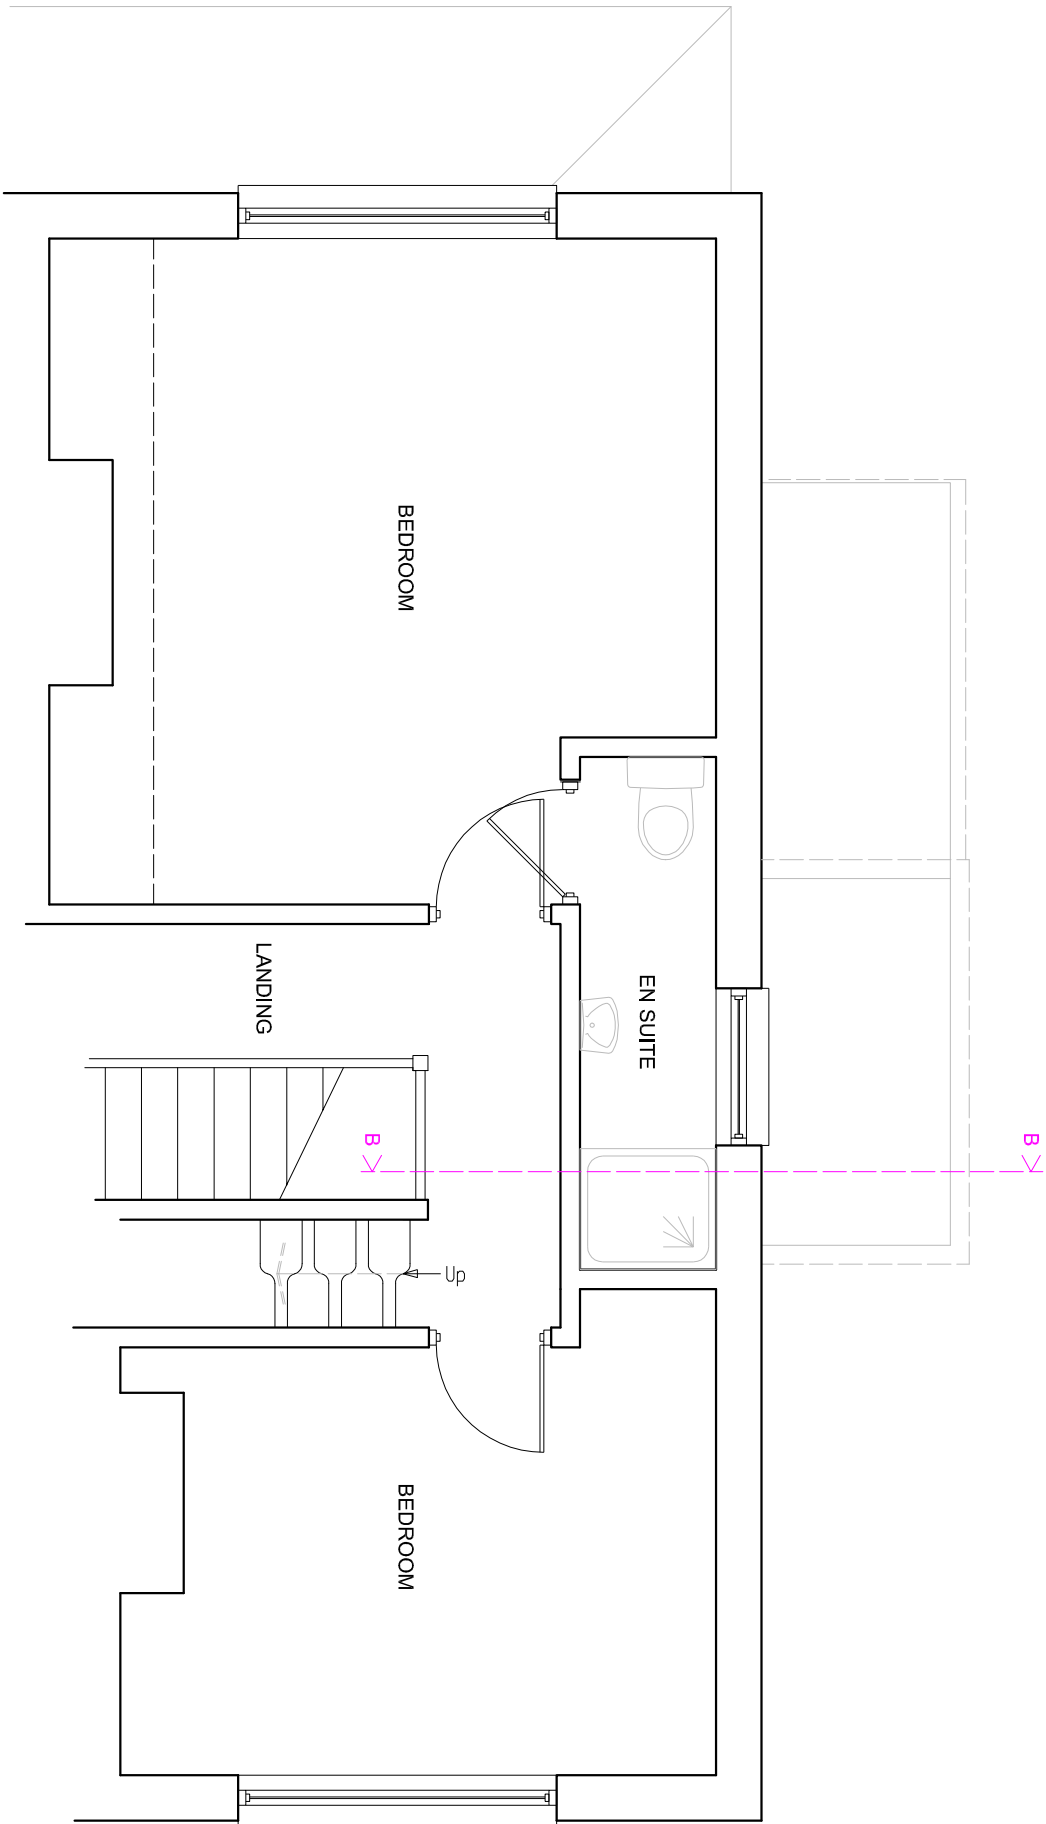
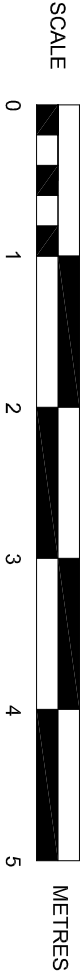

Boundary.



EXISTING FIRST FLOOR PLAN



SUSSEX BUILDING CONSULTANCY LIMITED 12 SUMMERLEY LANE, FELPHAM, BOGNOR REGIS, WEST SUSSEX. SCALE - 1/50 REV - A DATE - 29/11/2018	 LABC partner 3 NORTHGATE ROAD BOGNOR REGIS PO21 5LZ TEL/FAX - (01243) 861379
---	---