


NOTES


- ROOF - Plan concrete tiles to pitched roof to match existing.
- WALLS - Painted render to external lower walls with new grey coloured cement based 'New England' style weatherboarding to upper elevations.
- WINDOWS/DOORS - White framed PVC double glazed units.

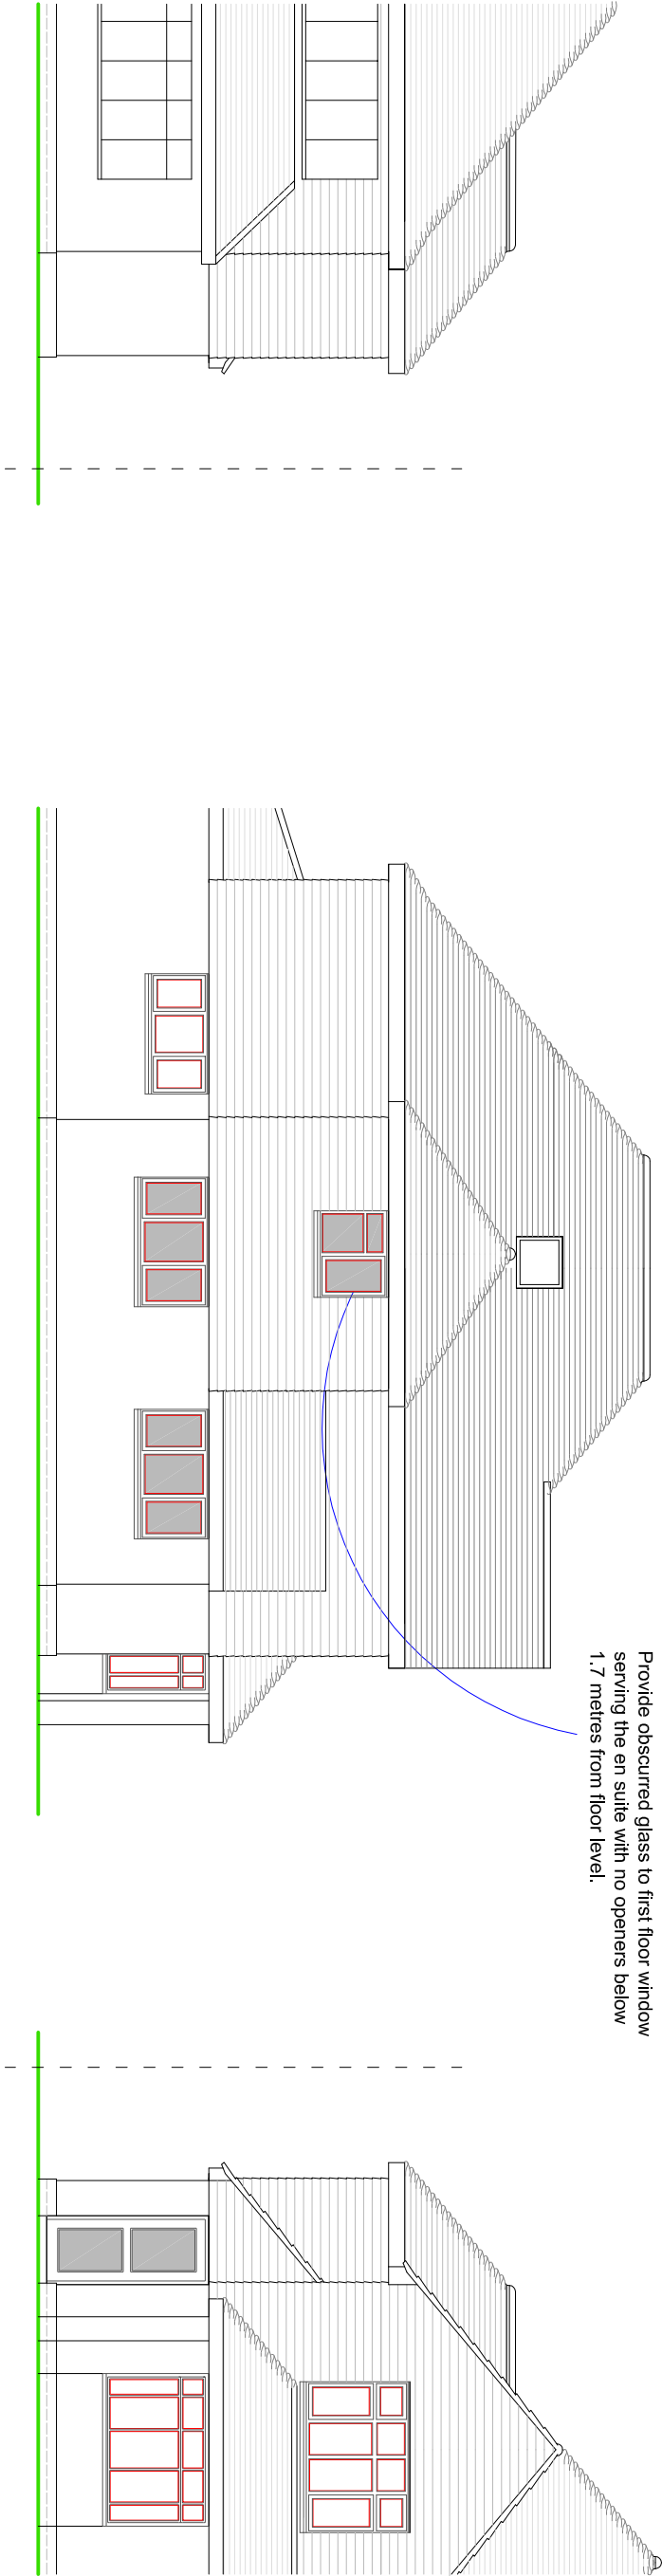

REAR ELEVATION

SIDE ELEVATION

FRONT ELEVATION

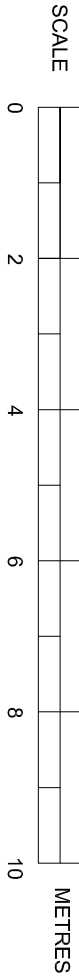

PROPOSED ELEVATIONS

SUSSEX BUILDING CONSULTANCY LIMITED

12 SUMMERLEY LANE, FELPHAM,
BOGNOR REGIS, WEST SUSSEX.

SCALE - 1/100 REV - C DATE - 09/01/2019

LABC
partner
3 NORTHCOTE ROAD
BOGNOR REGIS
PO21 3LZ
TEL - 01243 861379