



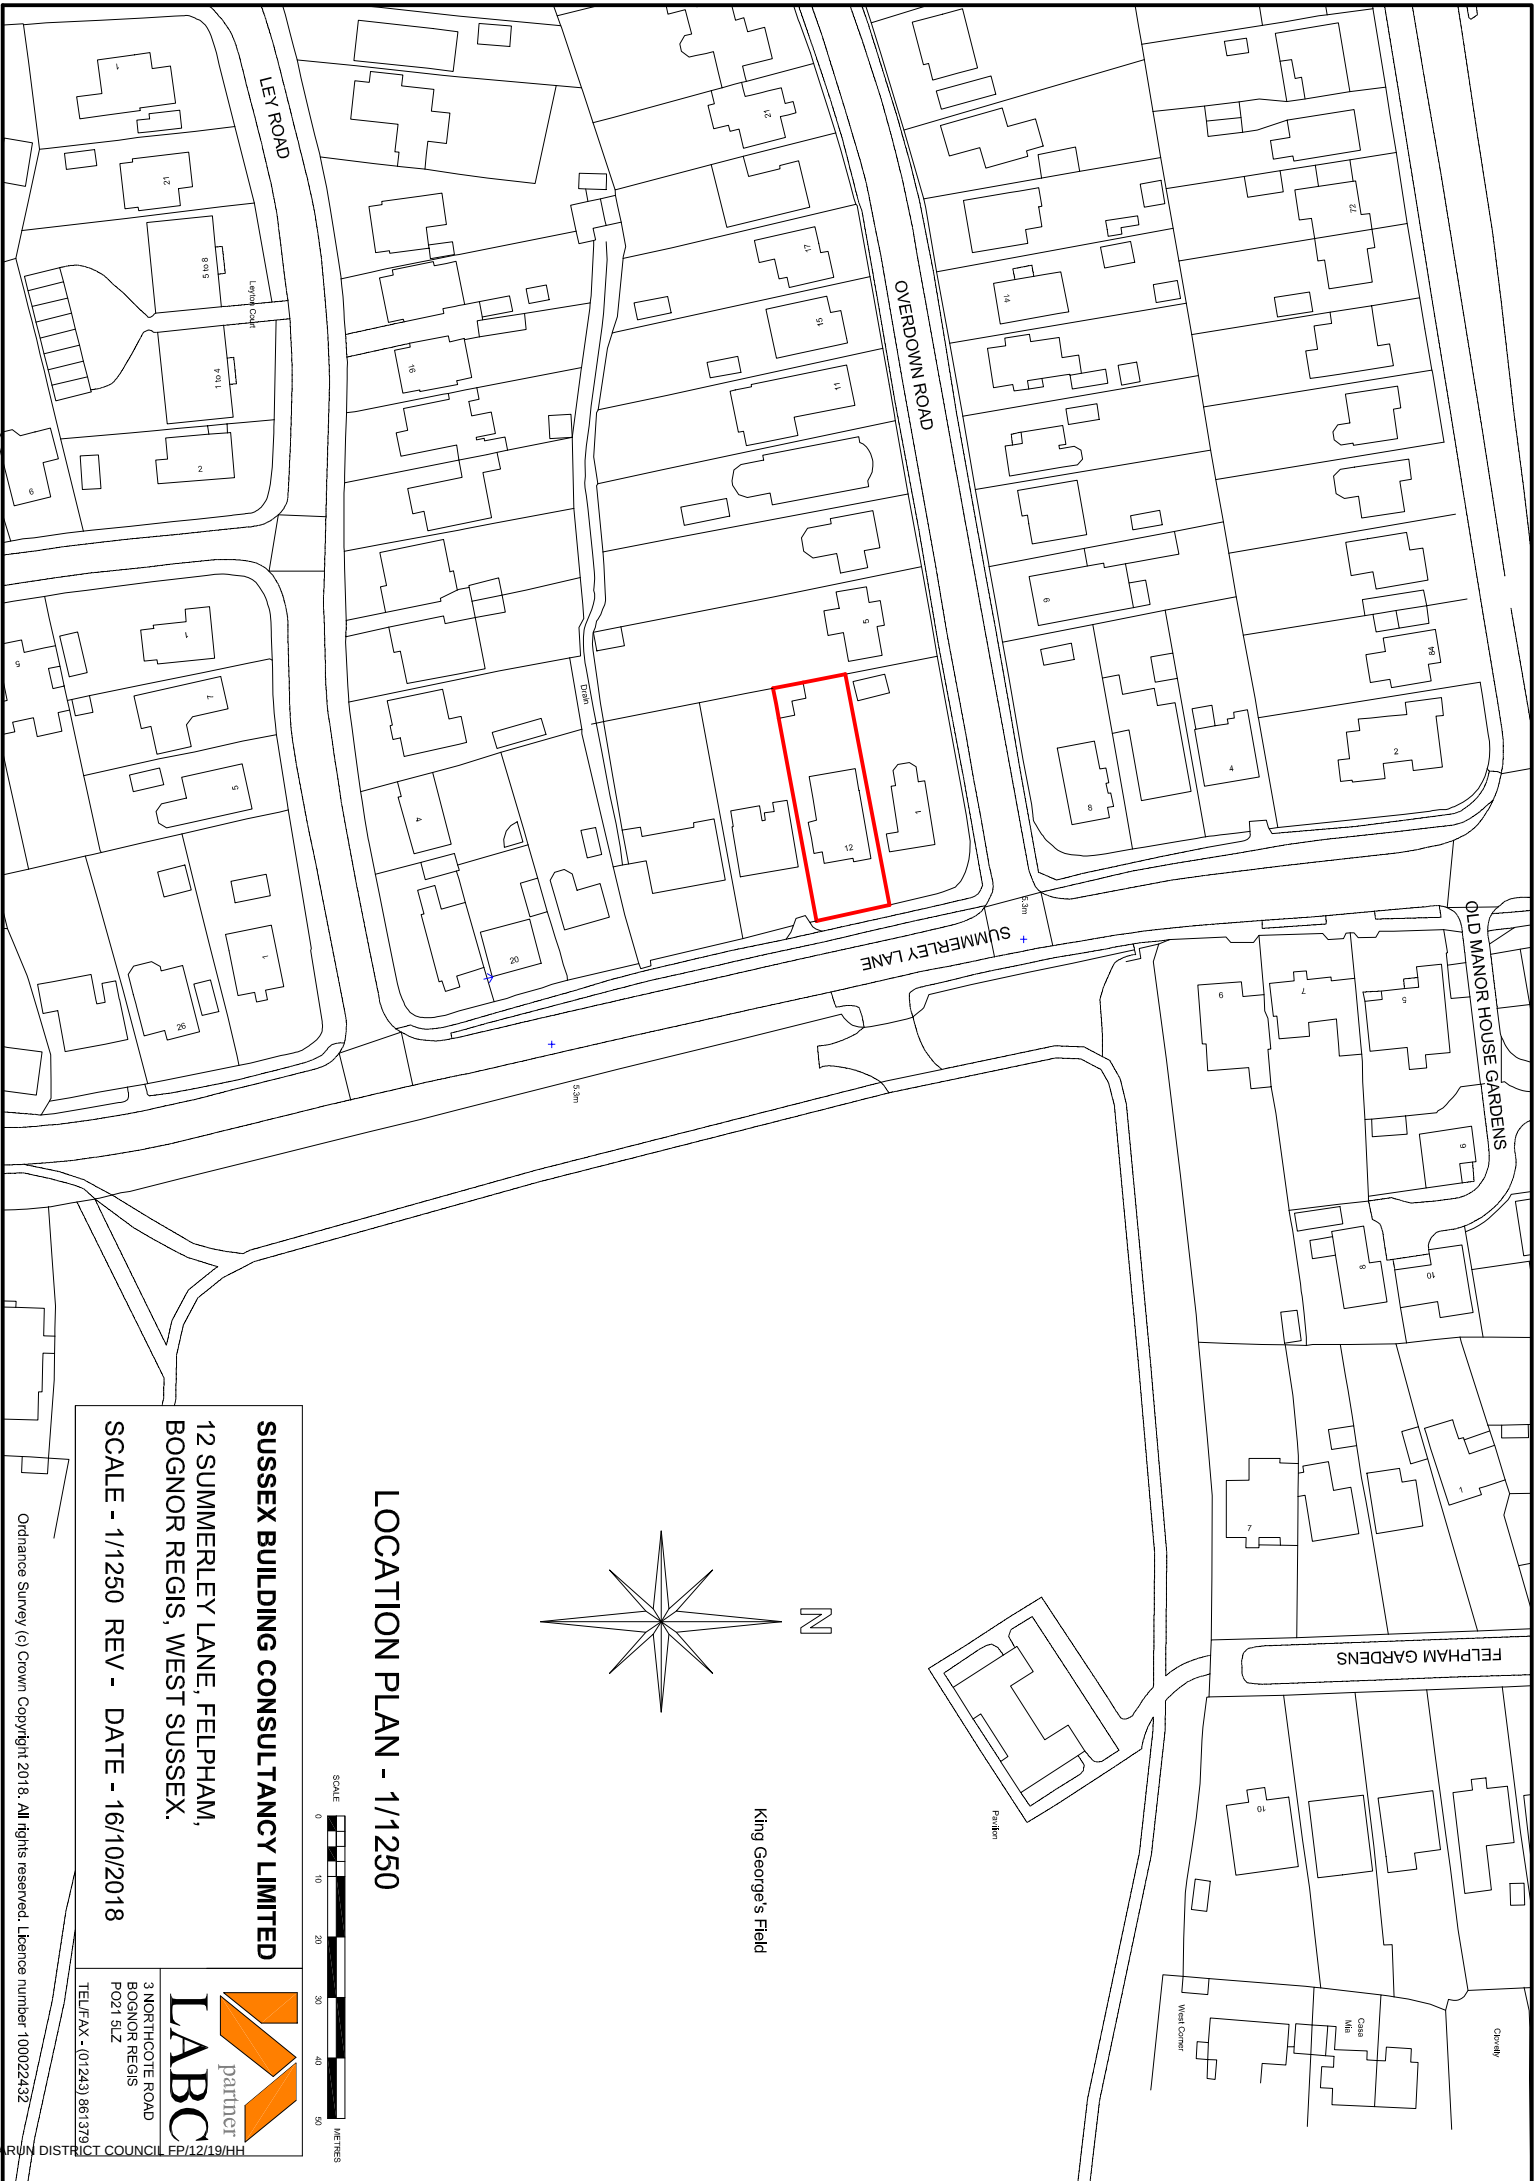

LOCATION PLAN - 1/1250

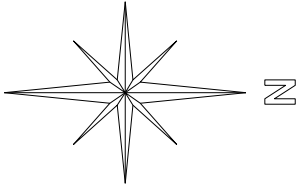

King George's Field



SUSSEX BUILDING CONSULTANCY LIMITED

12 SUMMERLEY LANE, FELPHAM,
BOGNOR REGIS, WEST SUSSEX.

SCALE - 1/1250 REV - DATE - 16/10/2018



LABC
partner

3 NORTHGOTE ROAD
BOGNOR REGIS
PO21 5LZ

TEL/FAX - (01243) 861379