
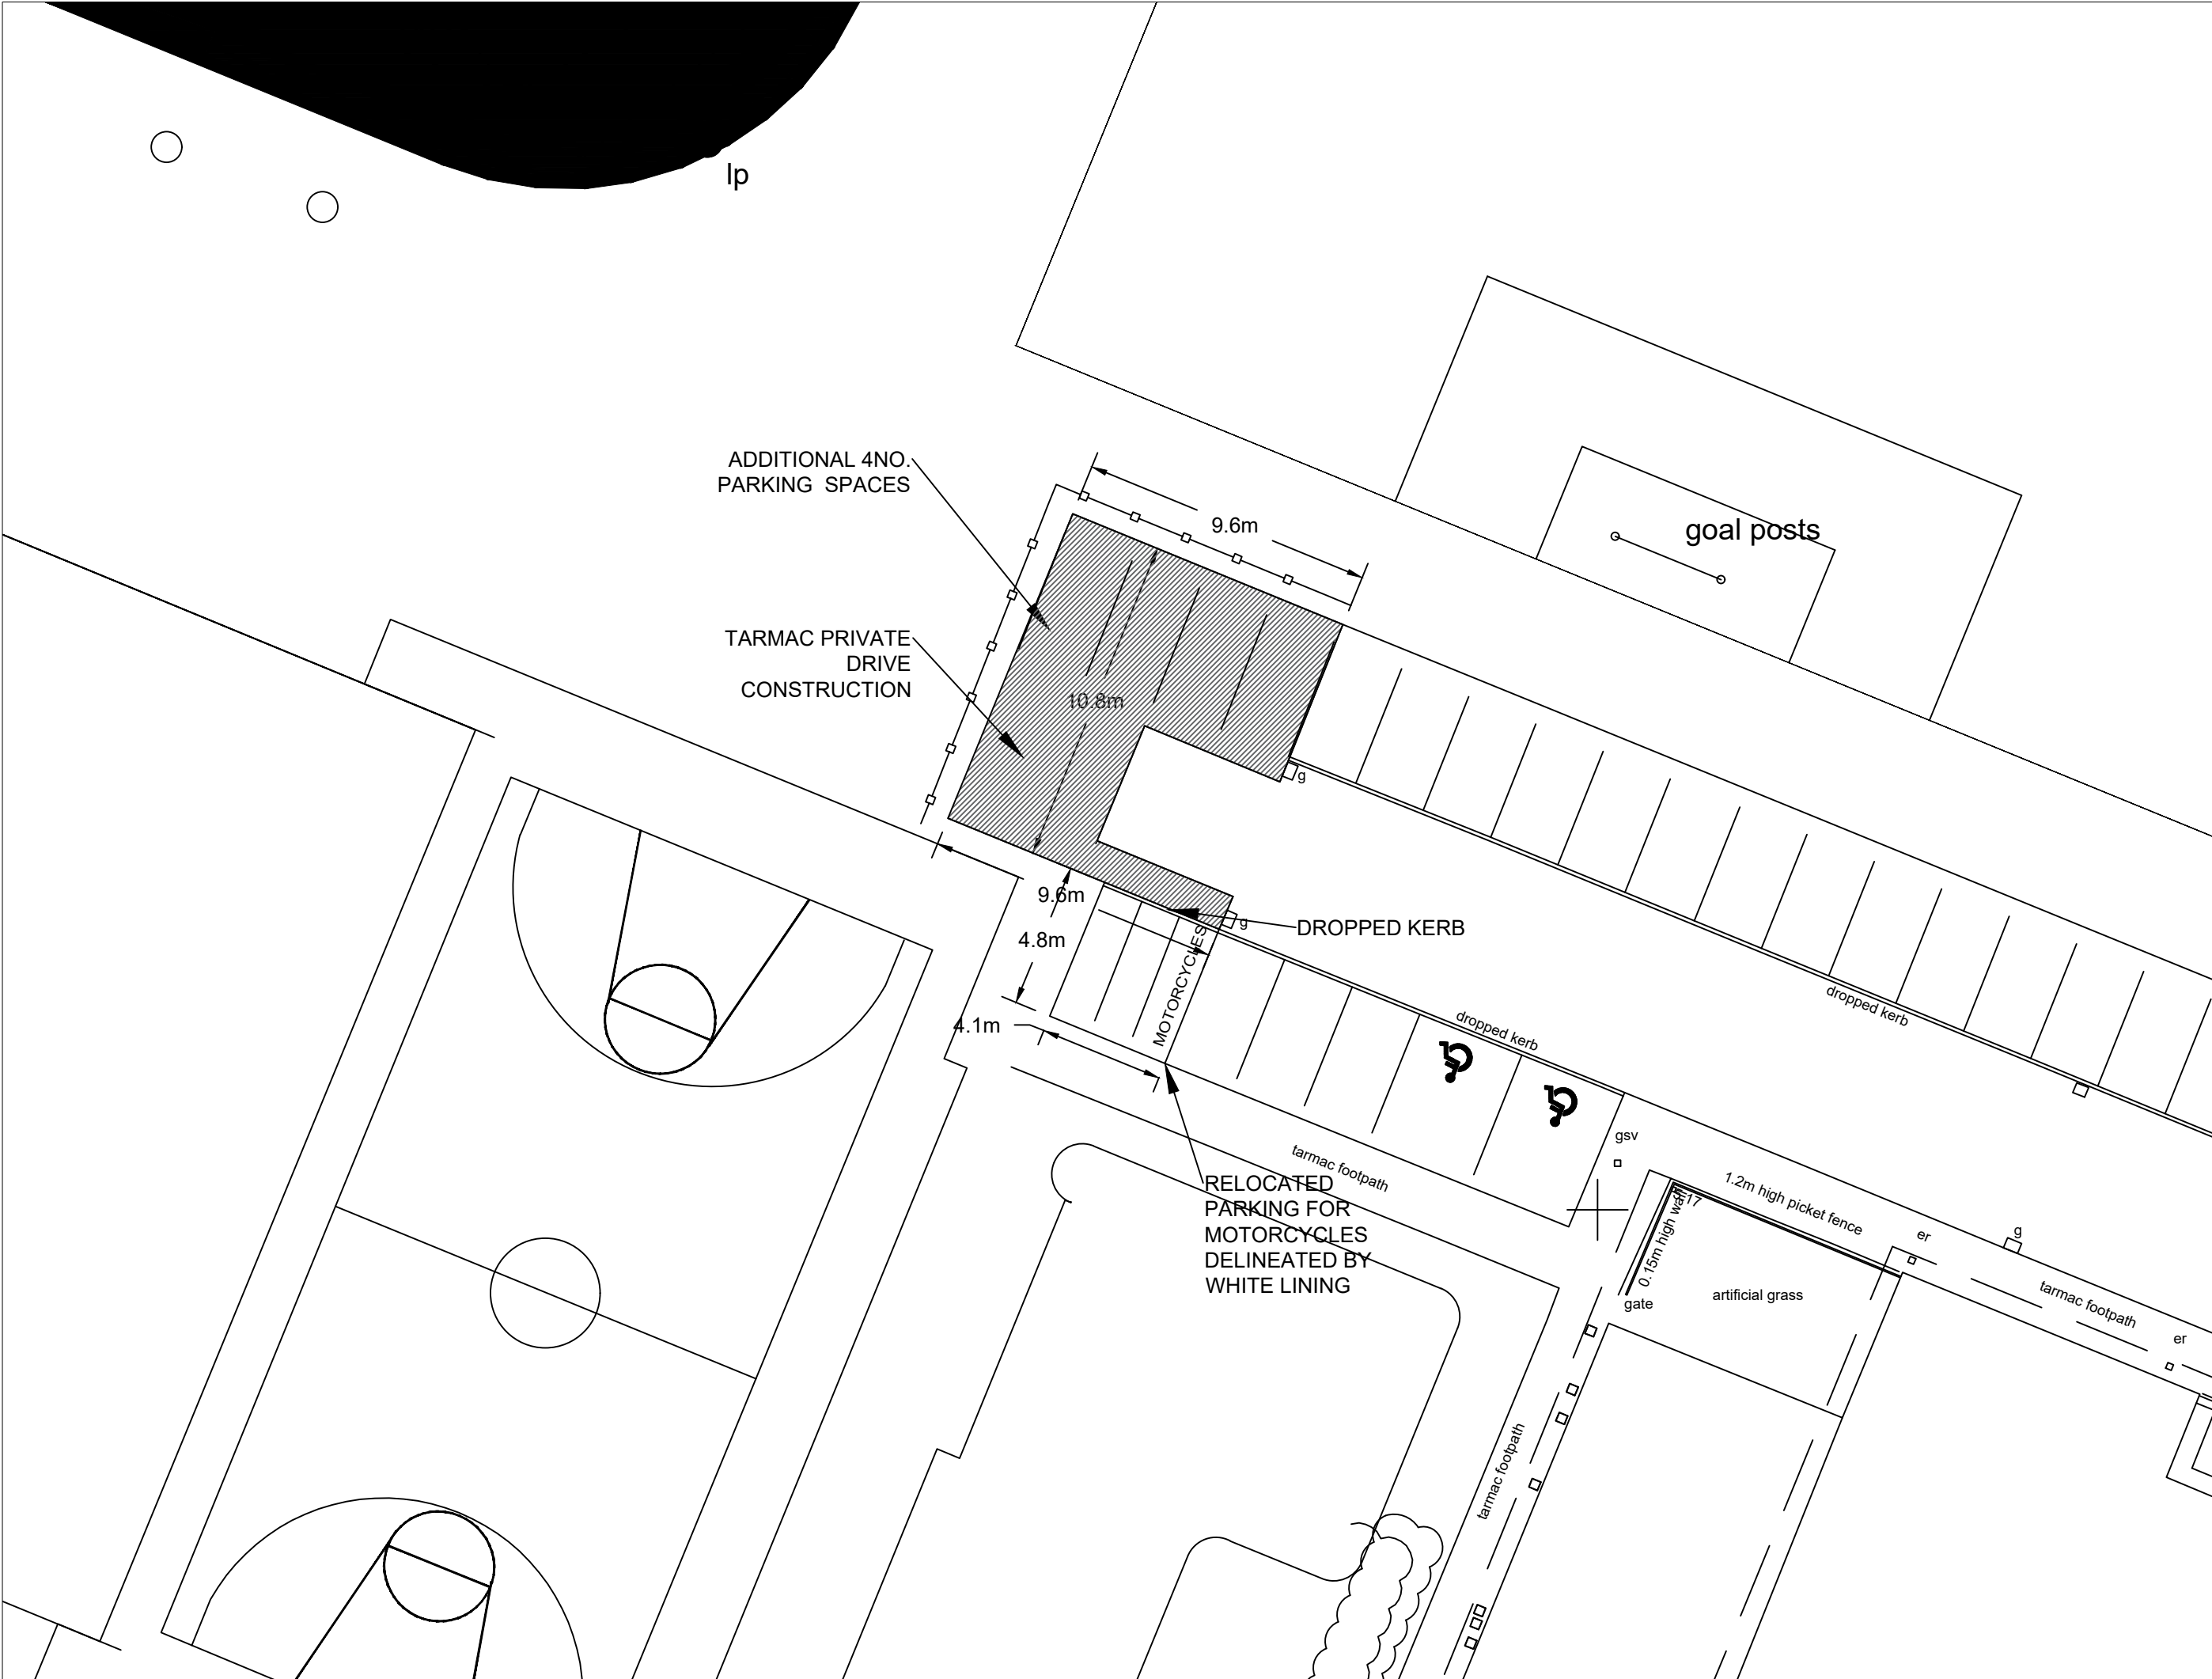


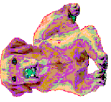

|   |                         |                |   |
|---|-------------------------|----------------|---|
| Site Name: Felpham                                                                                            | Car Parking Area FCP001 |                | <br><b>DAVID WILSON HOMES</b><br>WHERE QUALITY LIVES |
|   | Rev:                    | Date:          |   |
|   | Description:            |                |   |
| <br><b>BARRATT HOMES</b> |                         |                |   |
| Drawn: ML   | Checked: DS             | Date: 27.10.20 | Scale: 1:50 @ A3   |