


RevNo	Revision note	Date	Signature	Checked
-------	---------------	------	-----------	---------

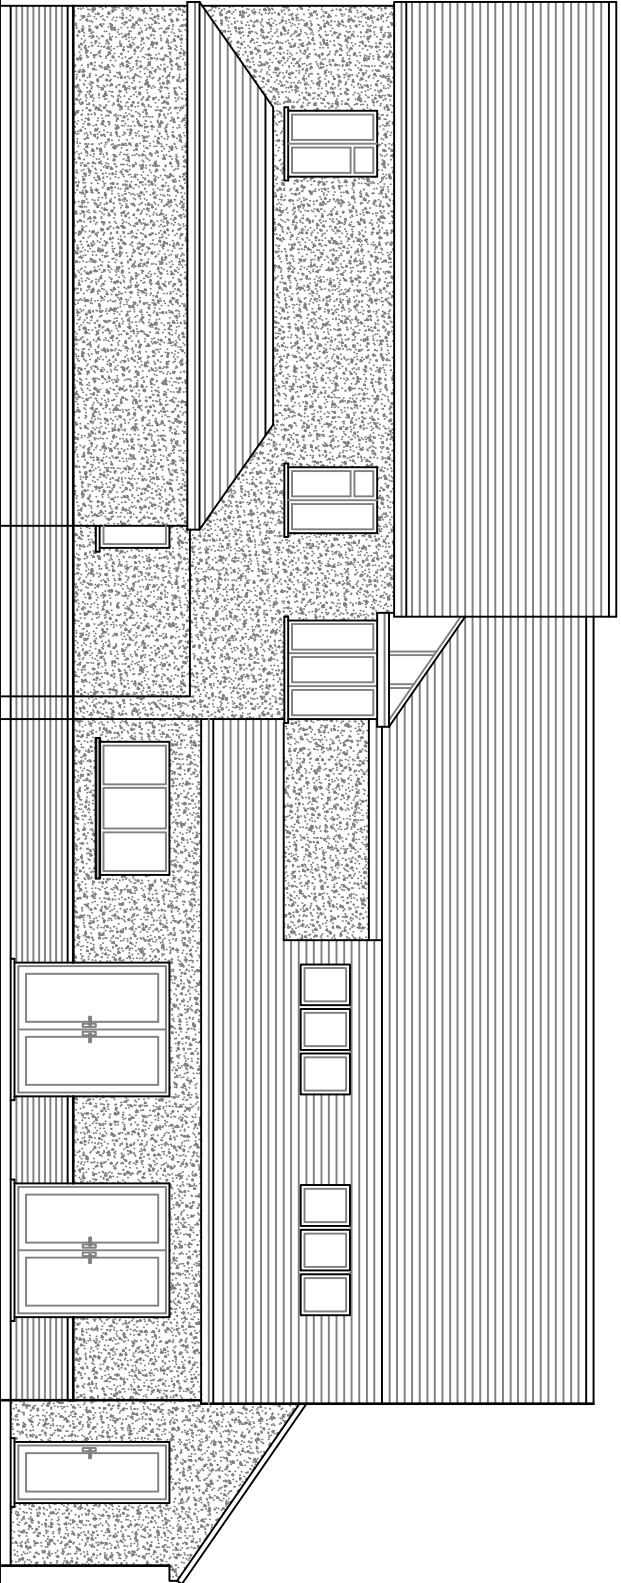

Proposed Rear Elevation

Item/ref	Quantity	Title/Name, designation, material, dimension etc			Article No./Reference	
Designed by		Checked by	Approved by - date	File name	Date	Scale
jd					May 2015	1:100
16 First Avenue		Extension				
		05			Edition	Sheet
			0			